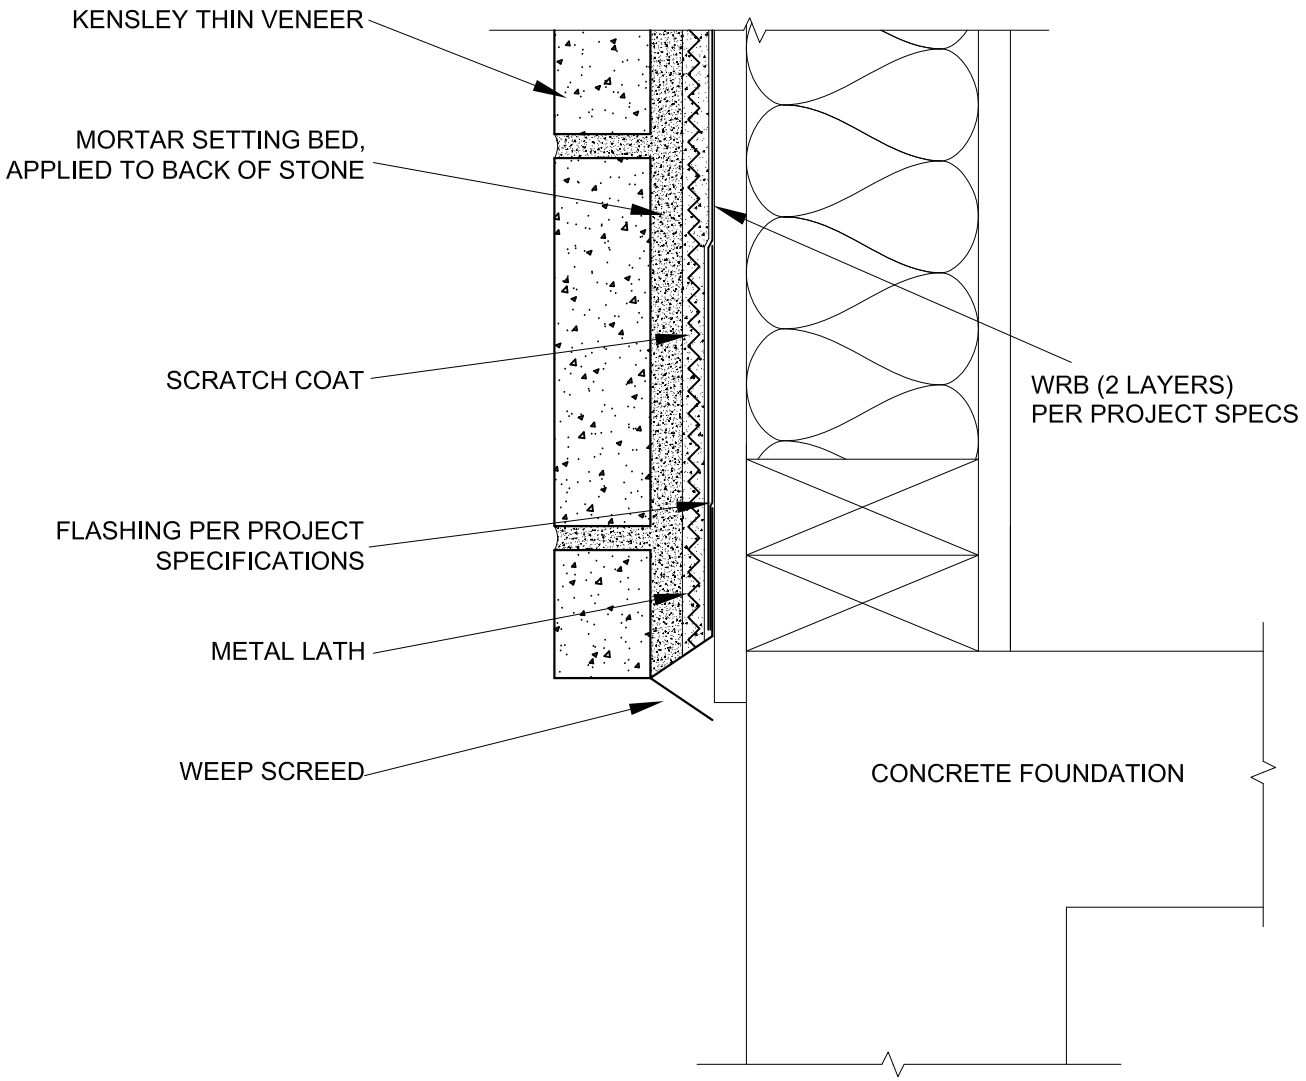



**NOTES**

1. WEATHER RESISTIVE BARRIER, SHEATHING AND WALL SUBSTRATE PER PROJECT SPECS & LOCAL BUILDING CODE
2. CORROSION RESISTANT METAL LATH (2.5 OR 3.4 LB/FT2) SHALL COMPLY WITH ASTM C847
3. CORROSION RESISTANT SCREWS & WASHERS COMPLYING WITH ASTM C1063 OR COATED ROOFING NAILS
4. SCRATCH COAT MORTAR SHALL BE TYPE N OR S COMPLYING WITH ASTM C270
5. SETTING BED AND POINTING MORTARS SHALL BE TYPE N OR S COMPLYING WITH ASTM C270. FOR FREEZE THAW REGIONS WE RECOMMEND AMERIMIX POLYMER MODIFIED STONE VENEER MORTAR
6. PLEASE REFER TO ARTISAN LIGHTWEIGHT VENEER INSTALL GUIDE FOR FURTHER INFORMATION
7. KENSLEY THIN VENEER IS DESIGNED TO HAVE A 3/8" JOINT PATTERN


OldcastleAPG

PROPRIETARY AND CONFIDENTIAL
THE INFORMATION CONTAINED IN THIS DRAWING IS THE SOLE PROPERTY OF OLDCASTLE APG. ANY REPRODUCTION IN PART OR AS A WHOLE WITHOUT THE WRITTEN PERMISSION OF OLDCATLE APG IS PROHIBITED

ECHELON® MASONRY

| | |
|---|---|
| DRAWING TITLE: | FOUNDATION DETAIL |
| DESCRIPTION | ABOVE GRADE TERMINATION |
| PRODUCT: | ARTISAN - KENSLEY THIN VENEER |
| STRUCTURE SUBSTRATE: | VARIES PER PROJECT SPECS |
| SCALE: | NOT TO SCALE |
| DRAWING NUMBER: | ARK - 1A |

| REV | DATE | REVISION DESCRIPTION | BY | CHK |
|---|---|---|---|---|
| 0 | 4/14/2014 | ORIGINAL ISSUE | JS | – |

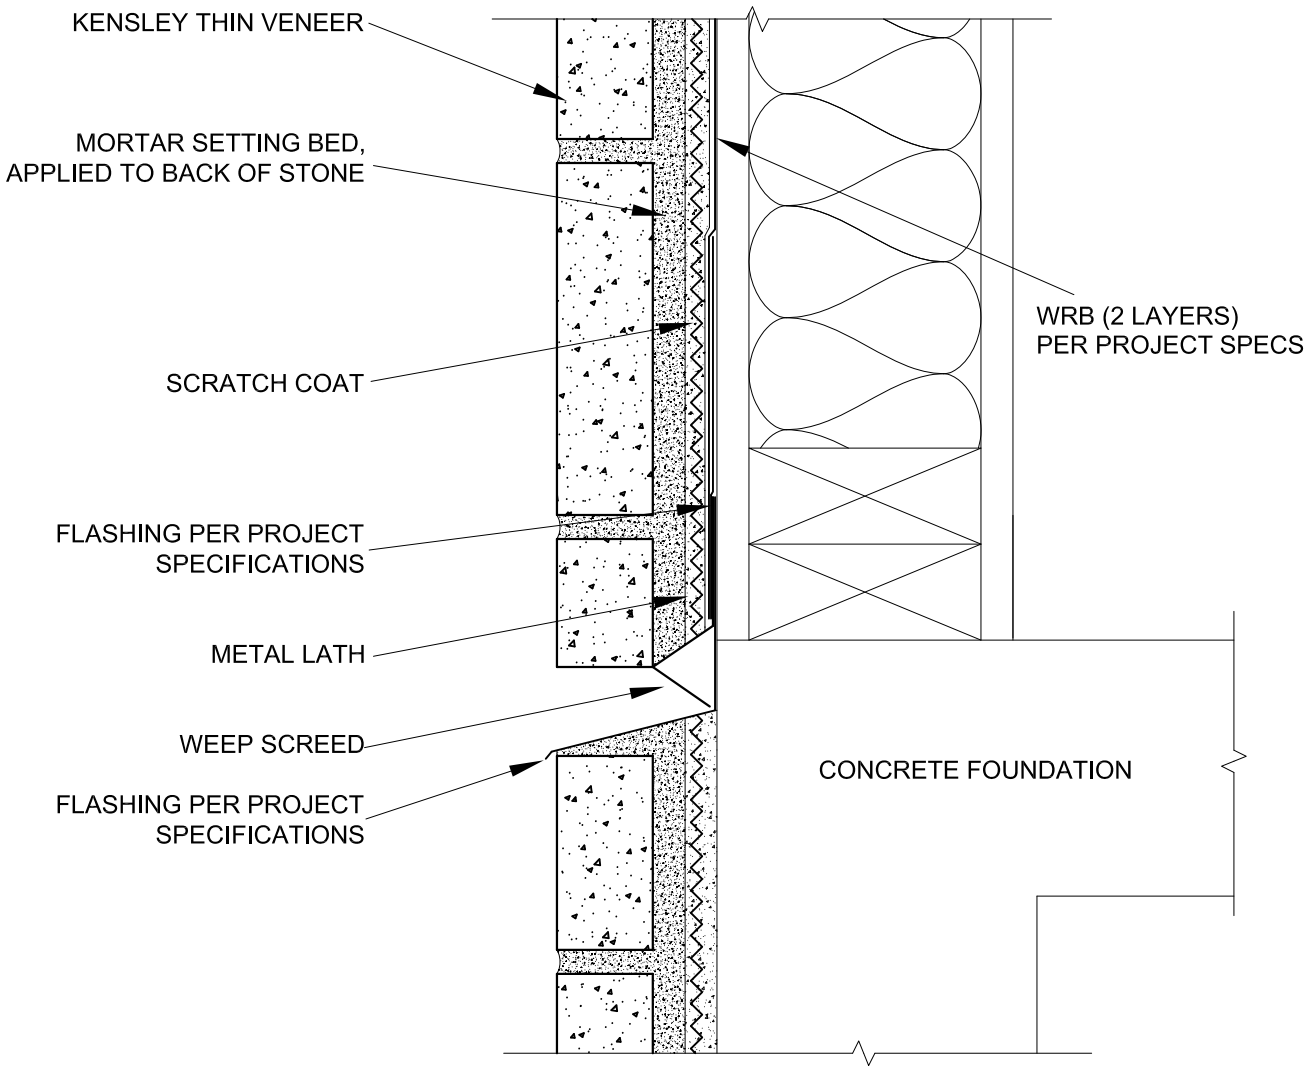


**NOTES**

1. WEATHER RESISTIVE BARRIER, SHEATHING AND WALL SUBSTRATE PER PROJECT SPECS & LOCAL BUILDING CODE
2. CORROSION RESISTANT METAL LATH (2.5 OR 3.4 LB/FT2) SHALL COMPLY WITH ASTM C847
3. CORROSION RESISTANT SCREWS & WASHERS COMPLYING WITH ASTM C1063 OR COATED ROOFING NAILS
4. SCRATCH COAT MORTAR SHALL BE TYPE N OR S COMPLYING WITH ASTM C270
5. SETTING BED AND POINTING MORTARS SHALL BE TYPE N OR S COMPLYING WITH ASTM C270. FOR FREEZE THAW REGIONS WE RECOMMEND AMERIMIX POLYMER MODIFIED STONE VENEER MORTAR
6. PLEASE REFER TO ARTISAN LIGHTWEIGHT VENEER INSTALL GUIDE FOR FURTHER INFORMATION
7. KENSLEY THIN VENEER IS DESIGNED TO HAVE A 3/8" JOINT PATTERN


OldcastleAPG

PROPRIETARY AND CONFIDENTIAL
THE INFORMATION CONTAINED IN THIS DRAWING IS THE SOLE PROPERTY OF OLDCASTLE APG. ANY REPRODUCTION IN PART OR AS A WHOLE WITHOUT THE WRITTEN PERMISSION OF OLDCATLE APG IS PROHIBITED

ECHELON® MASONRY

| | |
|---|---|
| DRAWING TITLE: | FOUNDATION DETAIL |
| DESCRIPTION | BELOW GRADE TERMINATION |
| PRODUCT: | ARTISAN - KENSLEY THIN VENEER |
| STRUCTURE SUBSTRATE: | VARIES PER PROJECT SPECS |
| SCALE: | NOT TO SCALE |
| DRAWING NUMBER: | ARK - 1B |

| REV | DATE | REVISION DESCRIPTION | BY | CHK |
|---|---|---|---|---|
| 0 | 4/14/2014 | ORIGINAL ISSUE | JS | – |

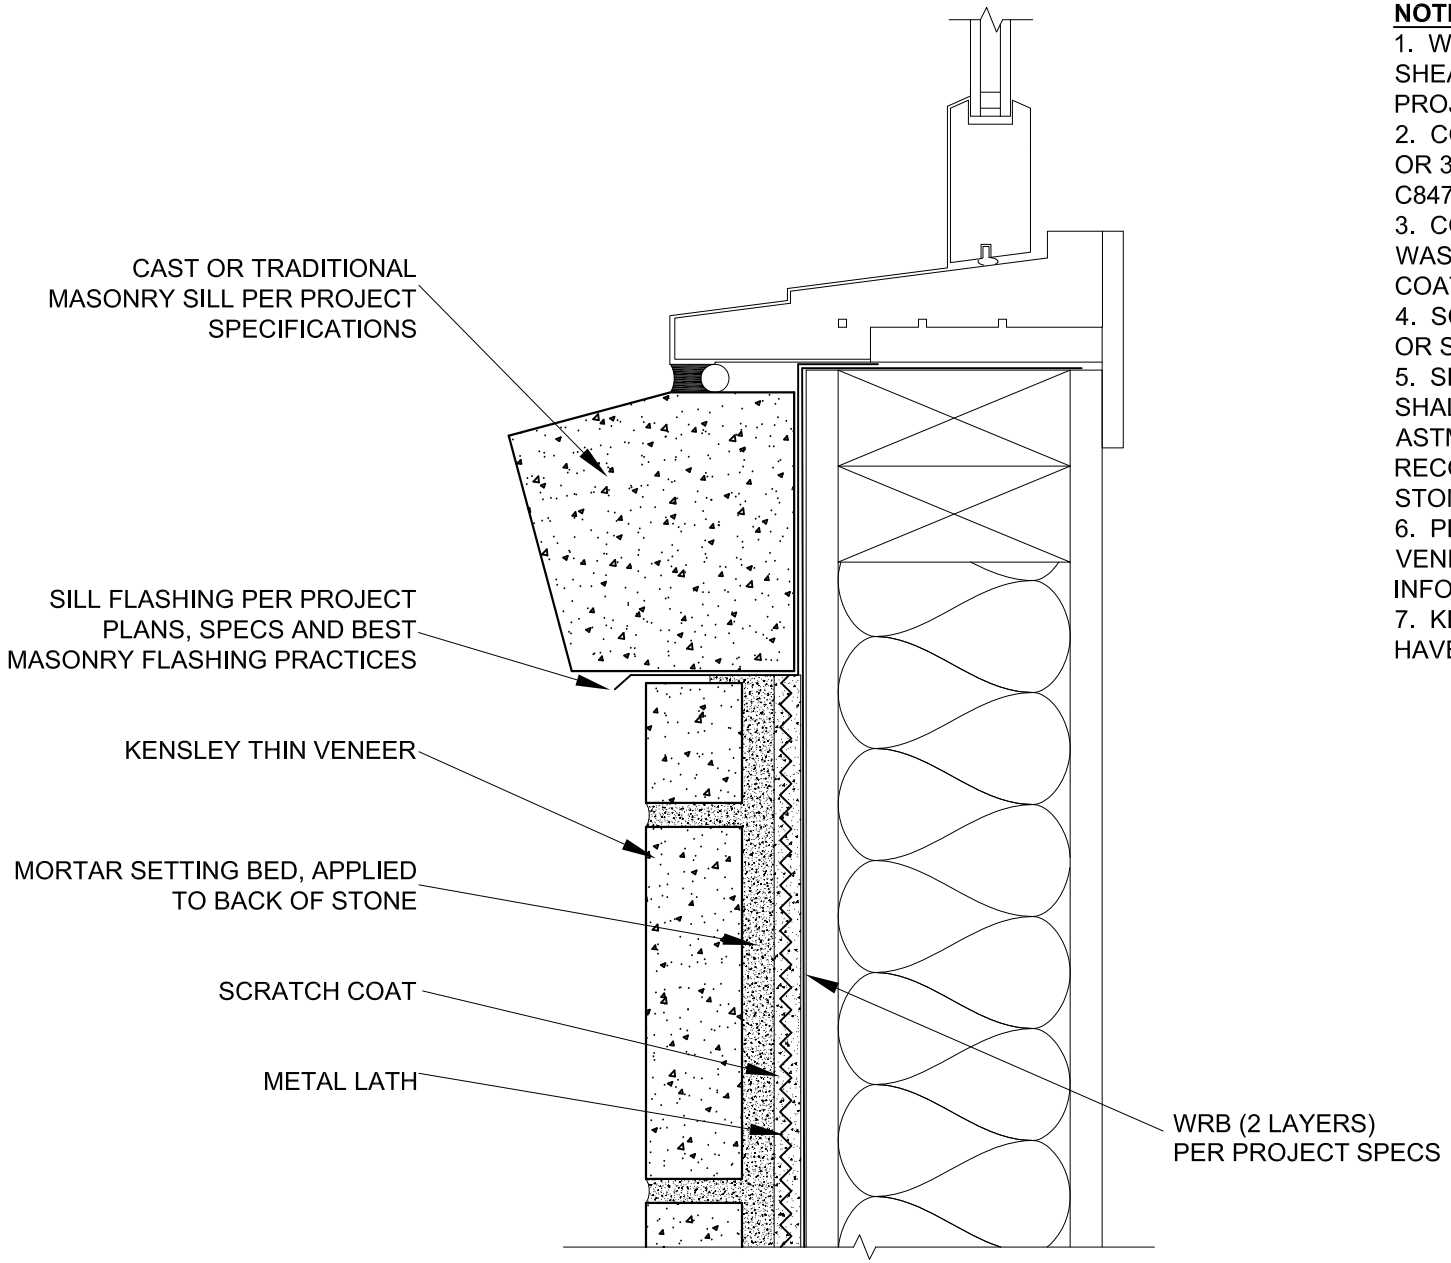


**NOTES**

1. WEATHER RESISTIVE BARRIER, SHEATHING AND WALL SUBSTRATE PER PROJECT SPECS & LOCAL BUILDING CODE
2. CORROSION RESISTANT METAL LATH (2.5 OR 3.4 LB/FT2) SHALL COMPLY WITH ASTM C847
3. CORROSION RESISTANT SCREWS & WASHERS COMPLYING WITH ASTM C1063 OR COATED ROOFING NAILS
4. SCRATCH COAT MORTAR SHALL BE TYPE N OR S COMPLYING WITH ASTM C270
5. SETTING BED AND POINTING MORTARS SHALL BE TYPE N OR S COMPLYING WITH ASTM C270. FOR FREEZE THAW REGIONS WE RECOMMEND AMERIMIX POLYMER MODIFIED STONE VENEER MORTAR
6. PLEASE REFER TO ARTISAN LIGHTWEIGHT VENEER INSTALL GUIDE FOR FURTHER INFORMATION
7. KENSLEY THIN VENEER IS DESIGNED TO HAVE A 3/8" JOINT PATTERN

OldcastleAPG

PROPRIETARY AND CONFIDENTIAL
THE INFORMATION CONTAINED IN THIS DRAWING IS THE SOLE PROPERTY OF OLDCASTLE APG. ANY REPRODUCTION IN PART OR AS A WHOLE WITHOUT THE WRITTEN PERMISSION OF OLDCATLE APG IS PROHIBITED

ECHELON® MASONRY

DRAWING TITLE: WINDOW SILL DETAIL

DESCRIPTION: CAST / TRADITIONAL SILL


PRODUCT: ARTISAN - KENSLEY THIN VENEER

STRUCTURE SUBSTRATE: VARIES PER PROJECT SPECS

| REV | DATE | REVISION DESCRIPTION | BY | CHK |
|---|---|---|---|---|
| 0 | 3/9/2015 | ORIGINAL ISSUE | JS | – |

SCALE: NOT TO SCALE

DRAWING NUMBER: ARK - 2A

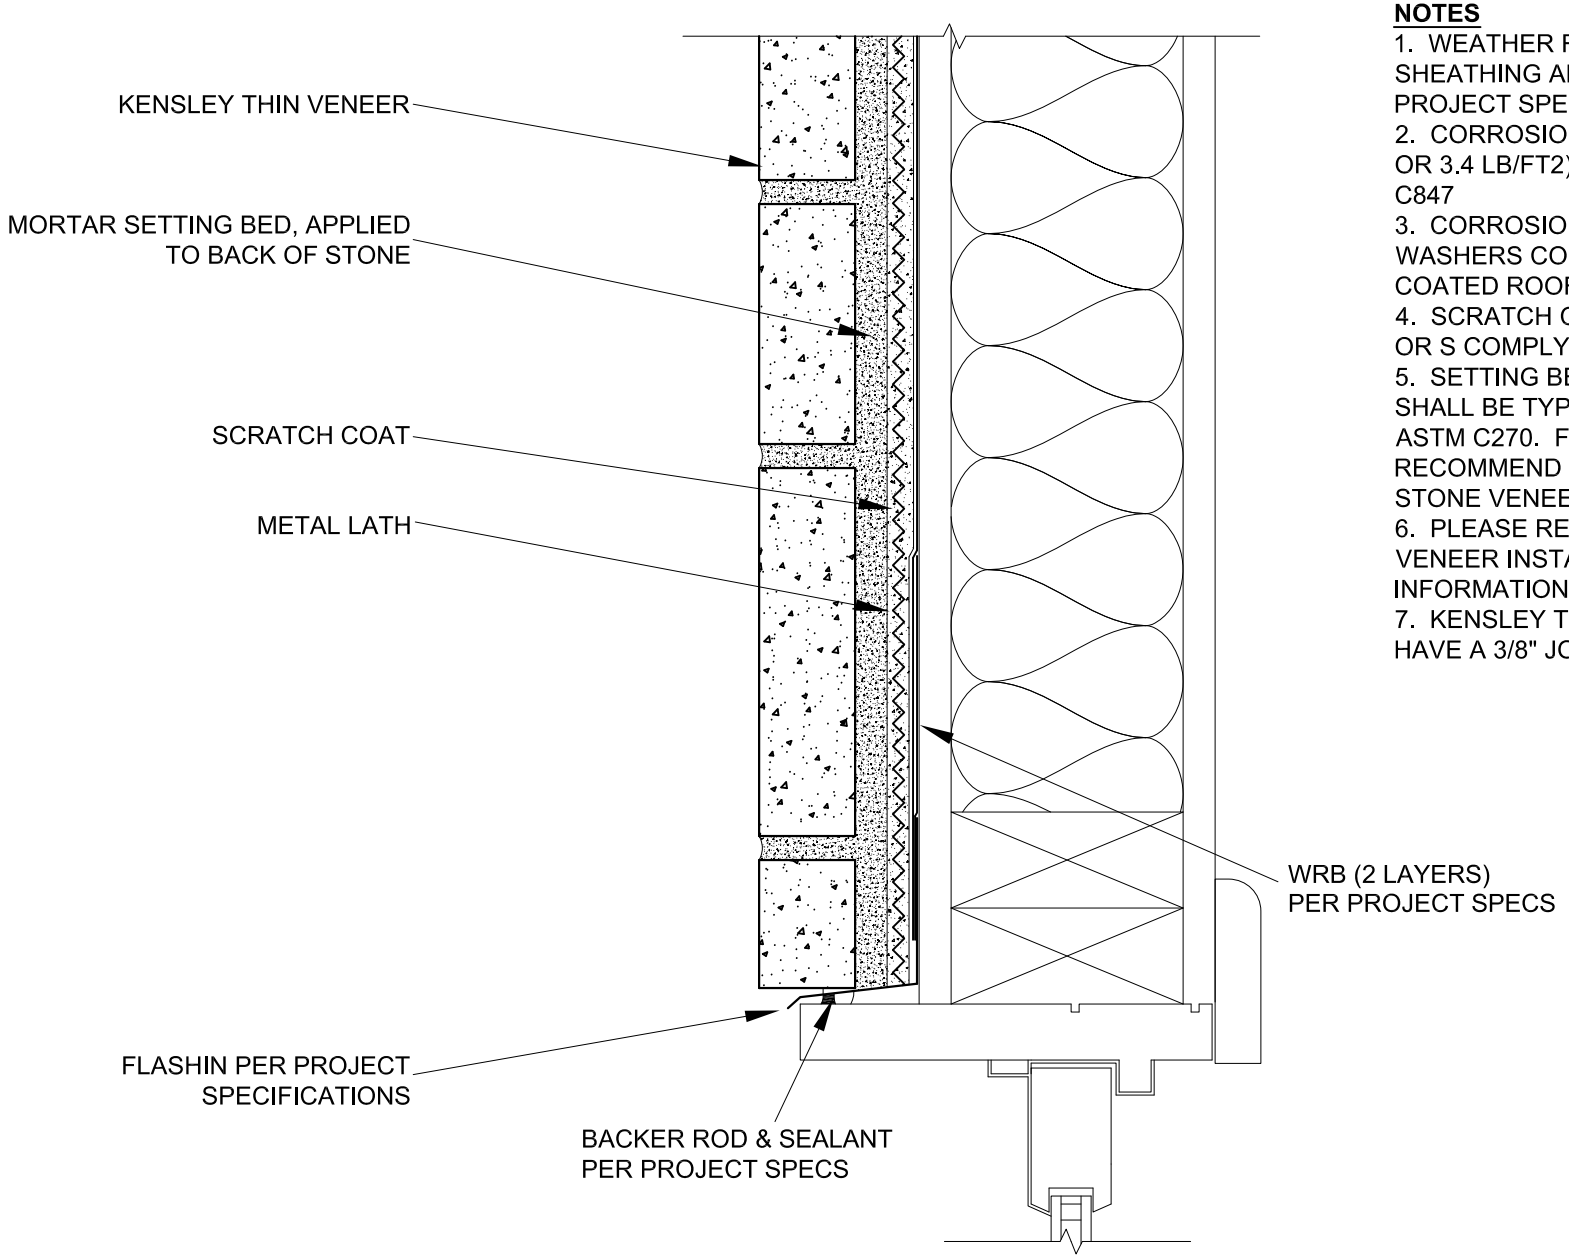


**NOTES**

1. WEATHER RESISTIVE BARRIER, SHEATHING AND WALL SUBSTRATE PER PROJECT SPECS & LOCAL BUILDING CODE
2. CORROSION RESISTANT METAL LATH (2.5 OR 3.4 LB/FT2) SHALL COMPLY WITH ASTM C847
3. CORROSION RESISTANT SCREWS & WASHERS COMPLYING WITH ASTM C1063 OR COATED ROOFING NAILS
4. SCRATCH COAT MORTAR SHALL BE TYPE N OR S COMPLYING WITH ASTM C270
5. SETTING BED AND POINTING MORTARS SHALL BE TYPE N OR S COMPLYING WITH ASTM C270. FOR FREEZE THAW REGIONS WE RECOMMEND AMERIMIX POLYMER MODIFIED STONE VENEER MORTAR
6. PLEASE REFER TO ARTISAN LIGHTWEIGHT VENEER INSTALL GUIDE FOR FURTHER INFORMATION
7. KENSLEY THIN VENEER IS DESIGNED TO HAVE A 3/8" JOINT PATTERN

OldcastleAPG

PROPRIETARY AND CONFIDENTIAL
THE INFORMATION CONTAINED IN THIS DRAWING IS THE SOLE PROPERTY OF OLDCASTLE APG. ANY REPRODUCTION IN PART OR AS A WHOLE WITHOUT THE WRITTEN PERMISSION OF OLDCATLE APG IS PROHIBITED

ECHELON® MASONRY

DRAWING TITLE: WINDOW / DOOR HEAD DETAIL

DESCRIPTION: ---

PRODUCT: ARTISAN - KENSLEY THIN VENEER

STRUCTURE SUBSTRATE: VARIES PER PROJECT SPECS


| REV | DATE | REVISION DESCRIPTION | BY | CHK |
|---|---|---|---|---|
| 0 | 4/14/2014 | ORIGINAL ISSUE | JS | – |

SCALE: NOT TO SCALE

DRAWING NUMBER: ARK - 3A

**NOTES**

1. WEATHER RESISTIVE BARRIER, SHEATHING AND WALL SUBSTRATE PER PROJECT SPECS & LOCAL BUILDING CODE
2. CORROSION RESISTANT METAL LATH (2.5 OR 3.4 LB/FT2) SHALL COMPLY WITH ASTM C847
3. CORROSION RESISTANT SCREWS & WASHERS COMPLYING WITH ASTM C1063 OR COATED ROOFING NAILS
4. SCRATCH COAT MORTAR SHALL BE TYPE N OR S COMPLYING WITH ASTM C270
5. SETTING BED AND POINTING MORTARS SHALL BE TYPE N OR S COMPLYING WITH ASTM C270. FOR FREEZE THAW REGIONS WE RECOMMEND AMERIMIX POLYMER MODIFIED STONE VENEER MORTAR
6. PLEASE REFER TO ARTISAN LIGHTWEIGHT VENEER INSTALL GUIDE FOR FURTHER INFORMATION
7. KENSLEY THIN VENEER IS DESIGNED TO HAVE A 3/8" JOINT PATTERN

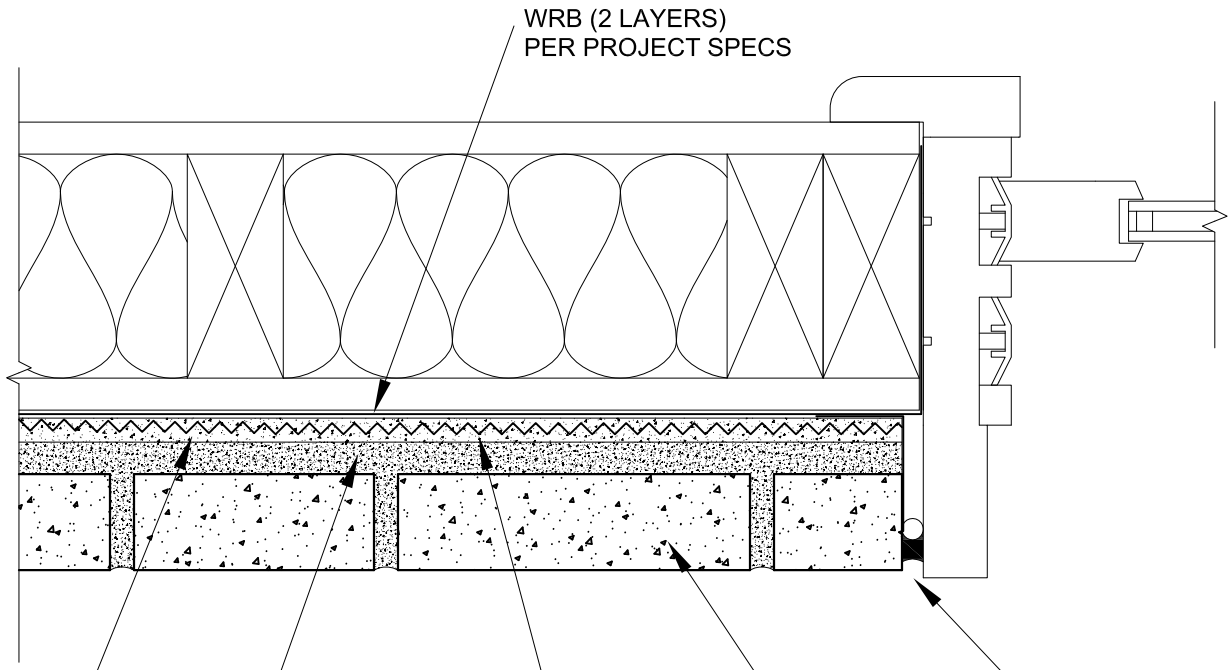



OldcastleAPG

PROPRIETARY AND CONFIDENTIAL
THE INFORMATION CONTAINED IN THIS DRAWING IS THE SOLE PROPERTY OF OLDCASTLE APG. ANY REPRODUCTION IN PART OR AS A WHOLE WITHOUT THE WRITTEN PERMISSION OF OLDCATLE APG IS PROHIBITED

ECHELON® MASONRY

| | |
|---|---|
| DRAWING TITLE: | WINDOW / DOOR JAMB DETAIL |
| DESCRIPTION | -- |
| PRODUCT: | ARTISAN - KENSLEY THIN VENEER |
| STRUCTURE SUBSTRATE: | VARIES PER PROJECT SPECS |
| SCALE: | NOT TO SCALE |
| DRAWING NUMBER: | ARK - 4A |

| REV | DATE | REVISION DESCRIPTION | BY | CHK |
|---|---|---|---|---|
| 0 | 4/14/2014 | ORIGINAL ISSUE | JS | – |

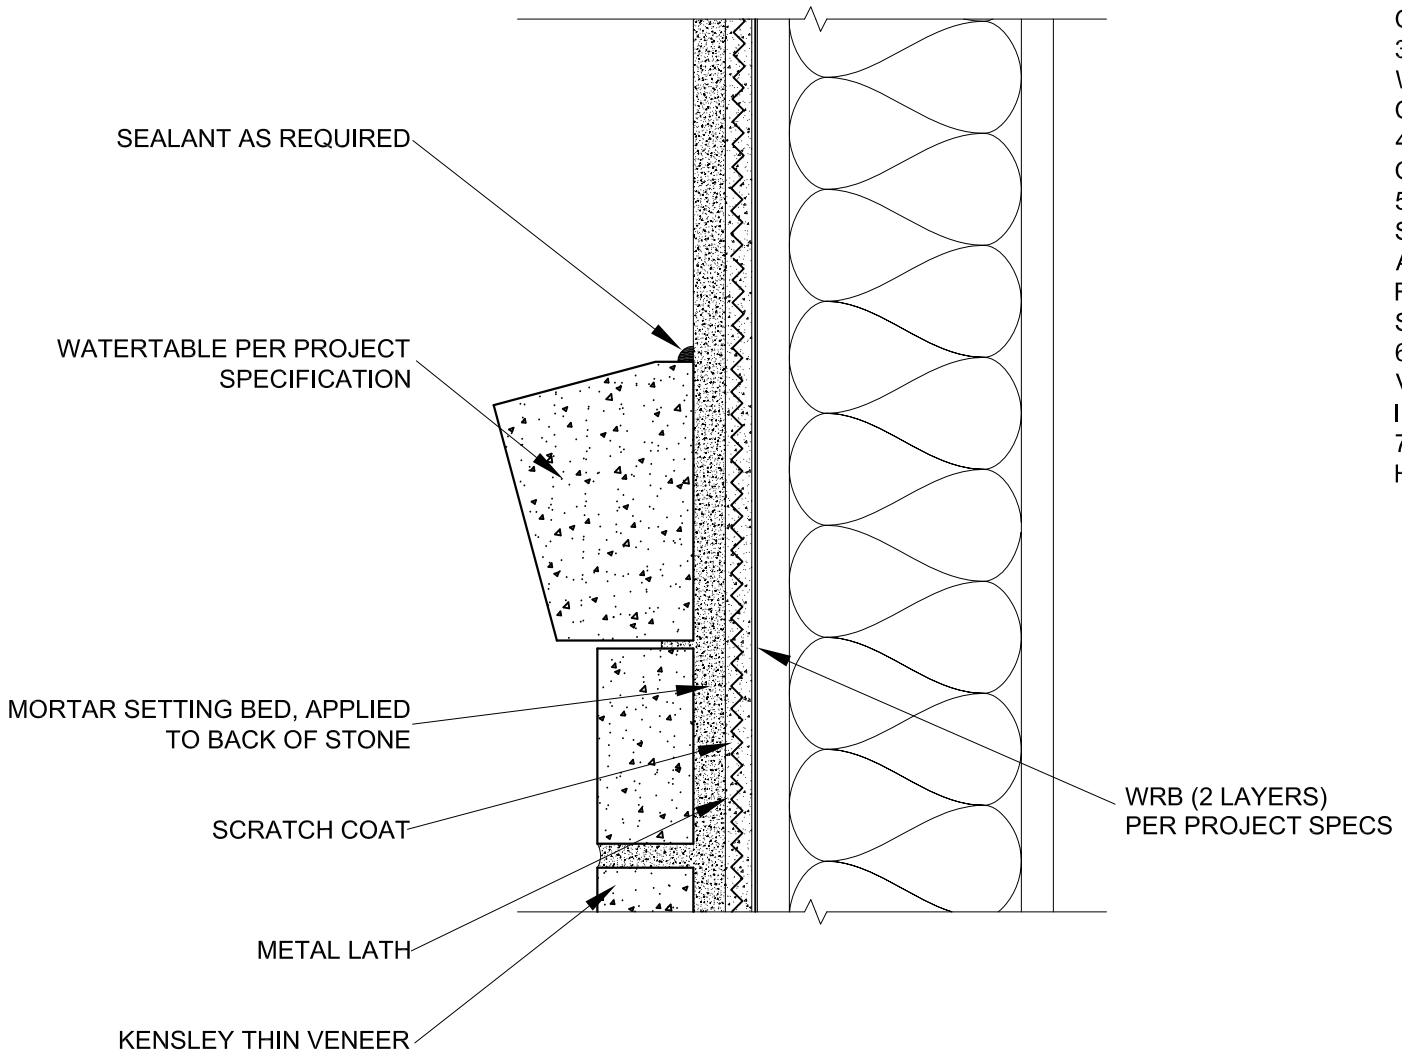


**NOTES**

1. WEATHER RESISTIVE BARRIER, SHEATHING AND WALL SUBSTRATE PER PROJECT SPECS & LOCAL BUILDING CODE
2. CORROSION RESISTANT METAL LATH (2.5 OR 3.4 LB/FT2) SHALL COMPLY WITH ASTM C847
3. CORROSION RESISTANT SCREWS & WASHERS COMPLYING WITH ASTM C1063 OR COATED ROOFING NAILS
4. SCRATCH COAT MORTAR SHALL BE TYPE N OR S COMPLYING WITH ASTM C270
5. SETTING BED AND POINTING MORTARS SHALL BE TYPE N OR S COMPLYING WITH ASTM C270. FOR FREEZE THAW REGIONS WE RECOMMEND AMERIMIX POLYMER MODIFIED STONE VENEER MORTAR
6. PLEASE REFER TO ARTISAN LIGHTWEIGHT VENEER INSTALL GUIDE FOR FURTHER INFORMATION
7. KENSLEY THIN VENEER IS DESIGNED TO HAVE A 3/8" JOINT PATTERN


OldcastleAPG

PROPRIETARY AND CONFIDENTIAL
THE INFORMATION CONTAINED IN THIS DRAWING IS THE SOLE PROPERTY OF OLDCASTLE APG. ANY REPRODUCTION IN PART OR AS A WHOLE WITHOUT THE WRITTEN PERMISSION OF OLDCATLE APG IS PROHIBITED

ECHELON® MASONRY

| | |
|---|---|
| DRAWING TITLE: | WATERTABLE DETAIL |
| DESCRIPTION: | STUCCO TRANSITION |
| PRODUCT: | ARTISAN - KENSLEY THIN VENEER |
| STRUCTURE SUBSTRATE: | VARIES PER PROJECT SPECS |
| SCALE: | NOT TO SCALE |
| DRAWING NUMBER: | ARK - 5A |

| REV | DATE | REVISION DESCRIPTION | BY | CHK |
|---|---|---|---|---|
| 0 | 9/30/2015 | ORIGINAL ISSUE | JS | – |

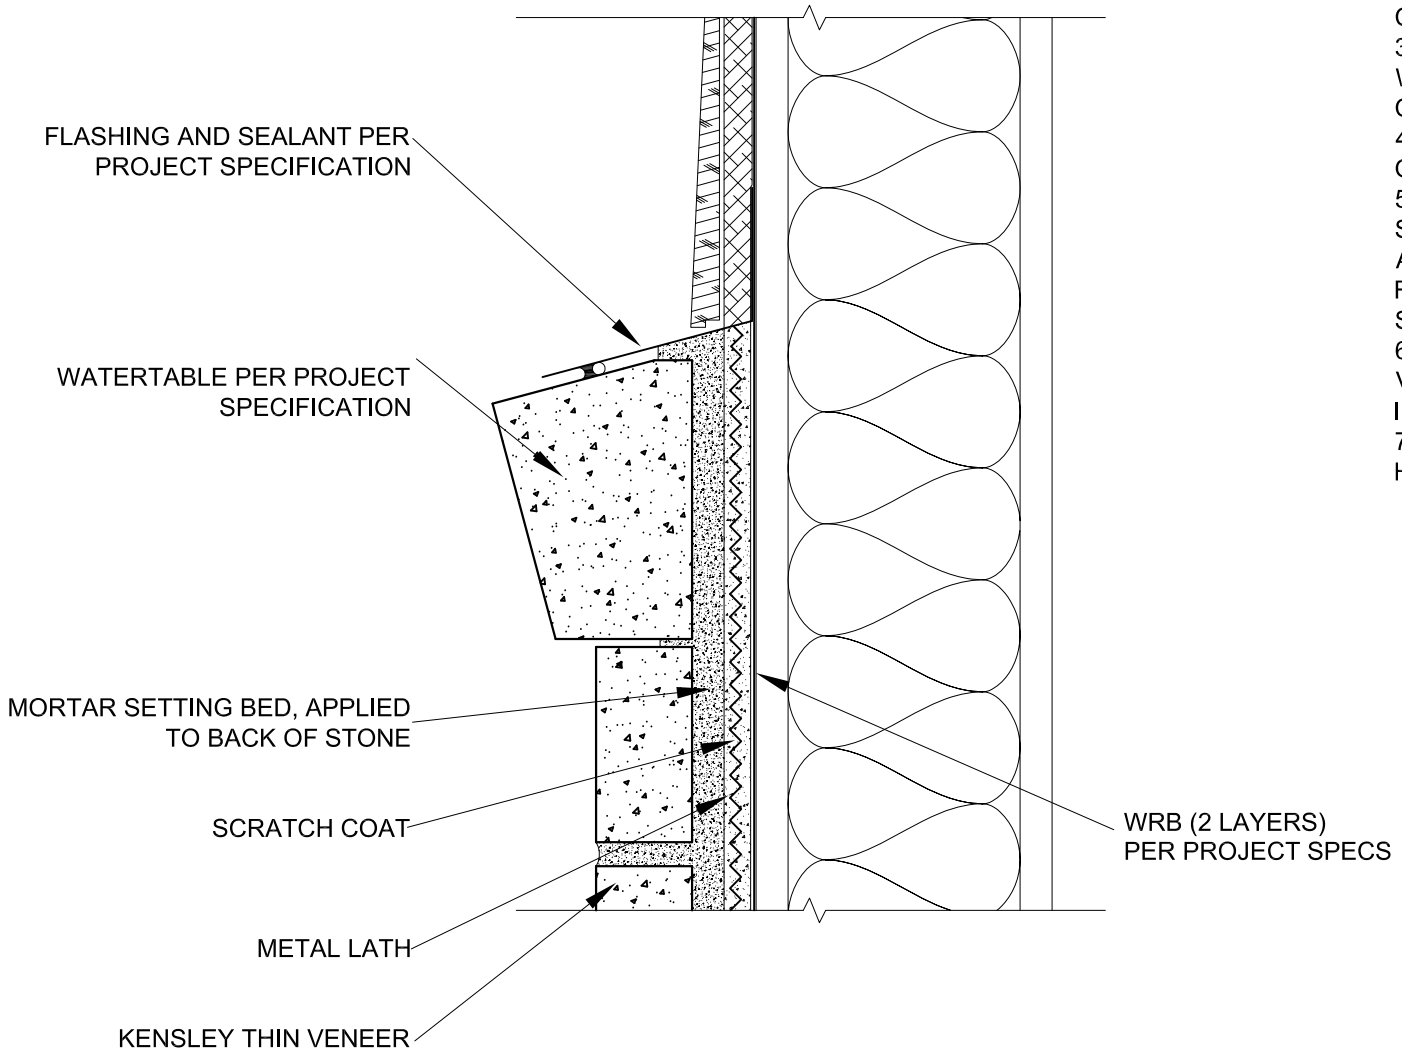


**NOTES**

1. WEATHER RESISTIVE BARRIER, SHEATHING AND WALL SUBSTRATE PER PROJECT SPECS & LOCAL BUILDING CODE
2. CORROSION RESISTANT METAL LATH (2.5 OR 3.4 LB/FT2) SHALL COMPLY WITH ASTM C847
3. CORROSION RESISTANT SCREWS & WASHERS COMPLYING WITH ASTM C1063 OR COATED ROOFING NAILS
4. SCRATCH COAT MORTAR SHALL BE TYPE N OR S COMPLYING WITH ASTM C270
5. SETTING BED AND POINTING MORTARS SHALL BE TYPE N OR S COMPLYING WITH ASTM C270. FOR FREEZE THAW REGIONS WE RECOMMEND AMERIMIX POLYMER MODIFIED STONE VENEER MORTAR
6. PLEASE REFER TO ARTISAN LIGHTWEIGHT VENEER INSTALL GUIDE FOR FURTHER INFORMATION
7. KENSLEY THIN VENEER IS DESIGNED TO HAVE A 3/8" JOINT PATTERN

OldcastleAPG

PROPRIETARY AND CONFIDENTIAL
THE INFORMATION CONTAINED IN THIS DRAWING IS THE SOLE PROPERTY OF OLDCASTLE APG. ANY REPRODUCTION IN PART OR AS A WHOLE WITHOUT THE WRITTEN PERMISSION OF OLDCATLE APG IS PROHIBITED


ECHELON® MASONRY

| | |
|---|---|
| DRAWING TITLE: | WATERTABLE DETAIL |
| DESCRIPTION: | SIDING TRANSITION |
| PRODUCT: | ARTISAN - KENSLEY THIN VENEER |
| STRUCTURE SUBSTRATE: | VARIES PER PROJECT SPECS |
| SCALE: | NOT TO SCALE |
| DRAWING NUMBER: | ARK - 5B |

| REV | DATE | REVISION DESCRIPTION | BY | CHK |
|---|---|---|---|---|
| 0 | 9/30/2015 | ORIGINAL ISSUE | JS | – |

**NOTES**

1. WEATHER RESISTIVE BARRIER, SHEATHING AND WALL SUBSTRATE PER PROJECT SPECS & LOCAL BUILDING CODE
2. CORROSION RESISTANT METAL LATH (2.5 OR 3.4 LB/FT2) SHALL COMPLY WITH ASTM C847
3. CORROSION RESISTANT SCREWS & WASHERS COMPLYING WITH ASTM C1063 OR COATED ROOFING NAILS
4. SCRATCH COAT MORTAR SHALL BE TYPE N OR S COMPLYING WITH ASTM C270
5. SETTING BED AND POINTING MORTARS SHALL BE TYPE N OR S COMPLYING WITH ASTM C270. FOR FREEZE THAW REGIONS WE RECOMMEND AMERIMIX POLYMER MODIFIED STONE VENEER MORTAR
6. PLEASE REFER TO ARTISAN LIGHTWEIGHT VENEER INSTALL GUIDE FOR FURTHER INFORMATION
7. KENSLEY THIN VENEER IS DESIGNED TO HAVE A 3/8" JOINT PATTERN

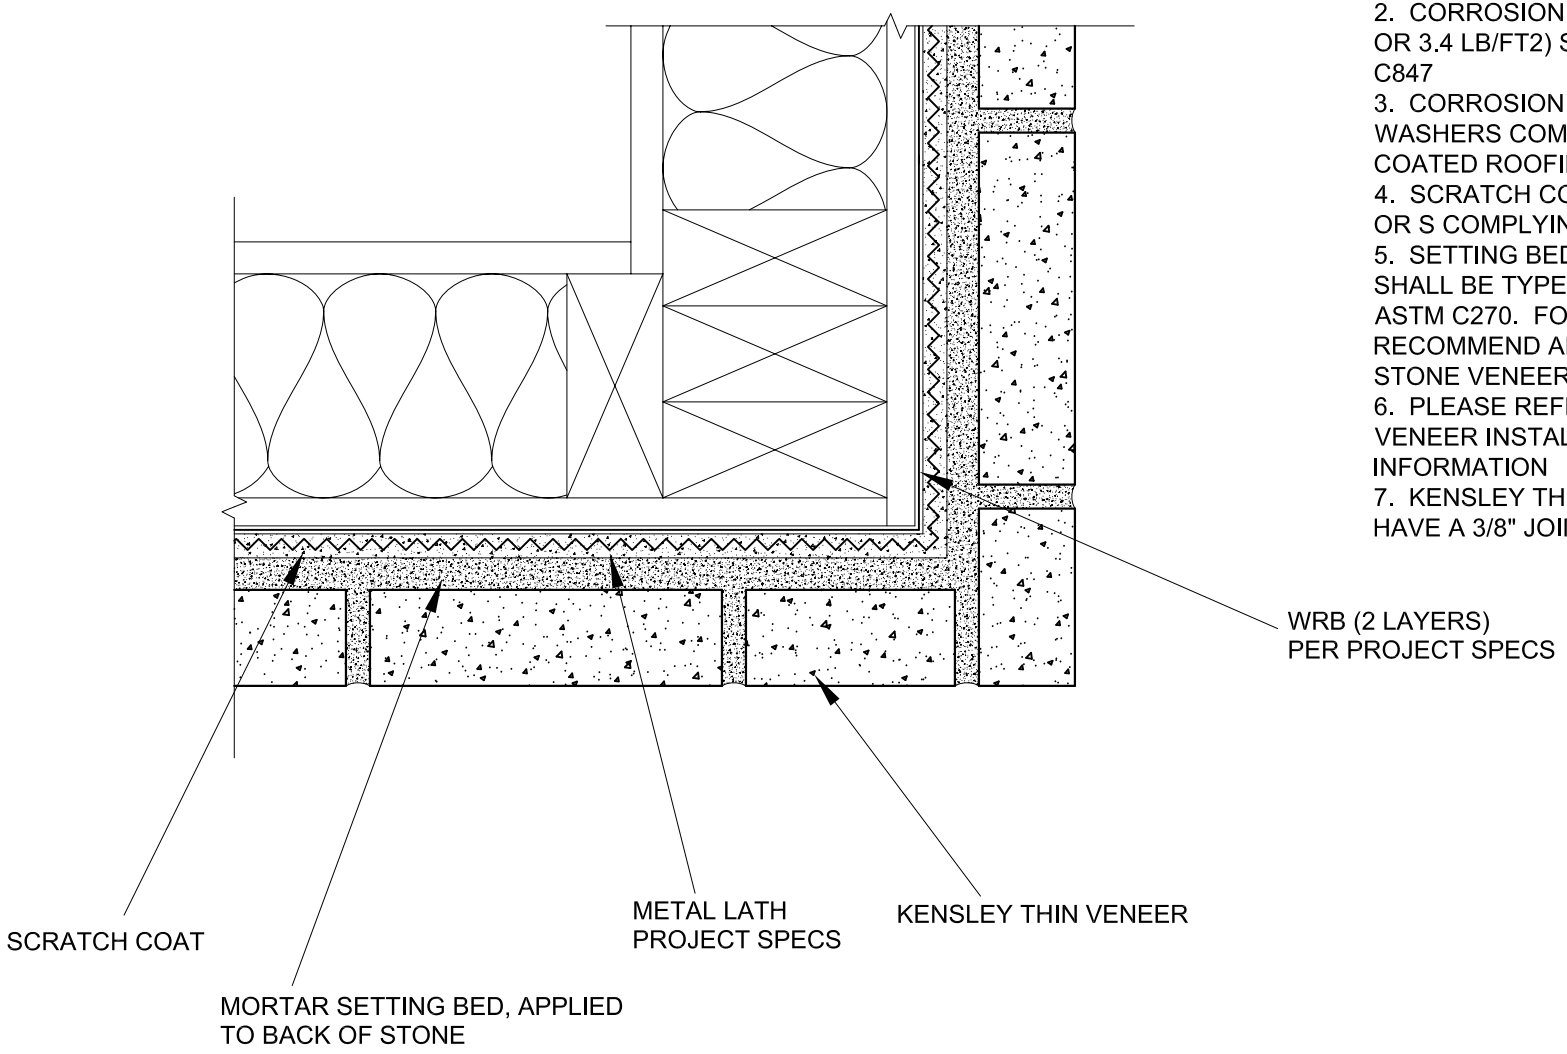



OldcastleAPG

PROPRIETARY AND CONFIDENTIAL
THE INFORMATION CONTAINED IN THIS DRAWING IS THE SOLE PROPERTY OF OLDCASTLE APG. ANY REPRODUCTION IN PART OR AS A WHOLE WITHOUT THE WRITTEN PERMISSION OF OLDCATLE APG IS PROHIBITED

ECHELON® MASONRY

| | |
|---|---|
| DRAWING TITLE: | CORNER DETAIL |
| DESCRIPTION: | OUTSIDE CORNER |
| PRODUCT: | ARTISAN - KENSLEY THIN VENEER |
| STRUCTURE SUBSTRATE: | VARIES PER PROJECT SPECS |
| SCALE: | NOT TO SCALE |
| DRAWING NUMBER: | ARK - 6A |

| REV | DATE | REVISION DESCRIPTION | BY | CHK |
|---|---|---|---|---|
| 0 | 9/30/2015 | ORIGINAL ISSUE | JS | – |

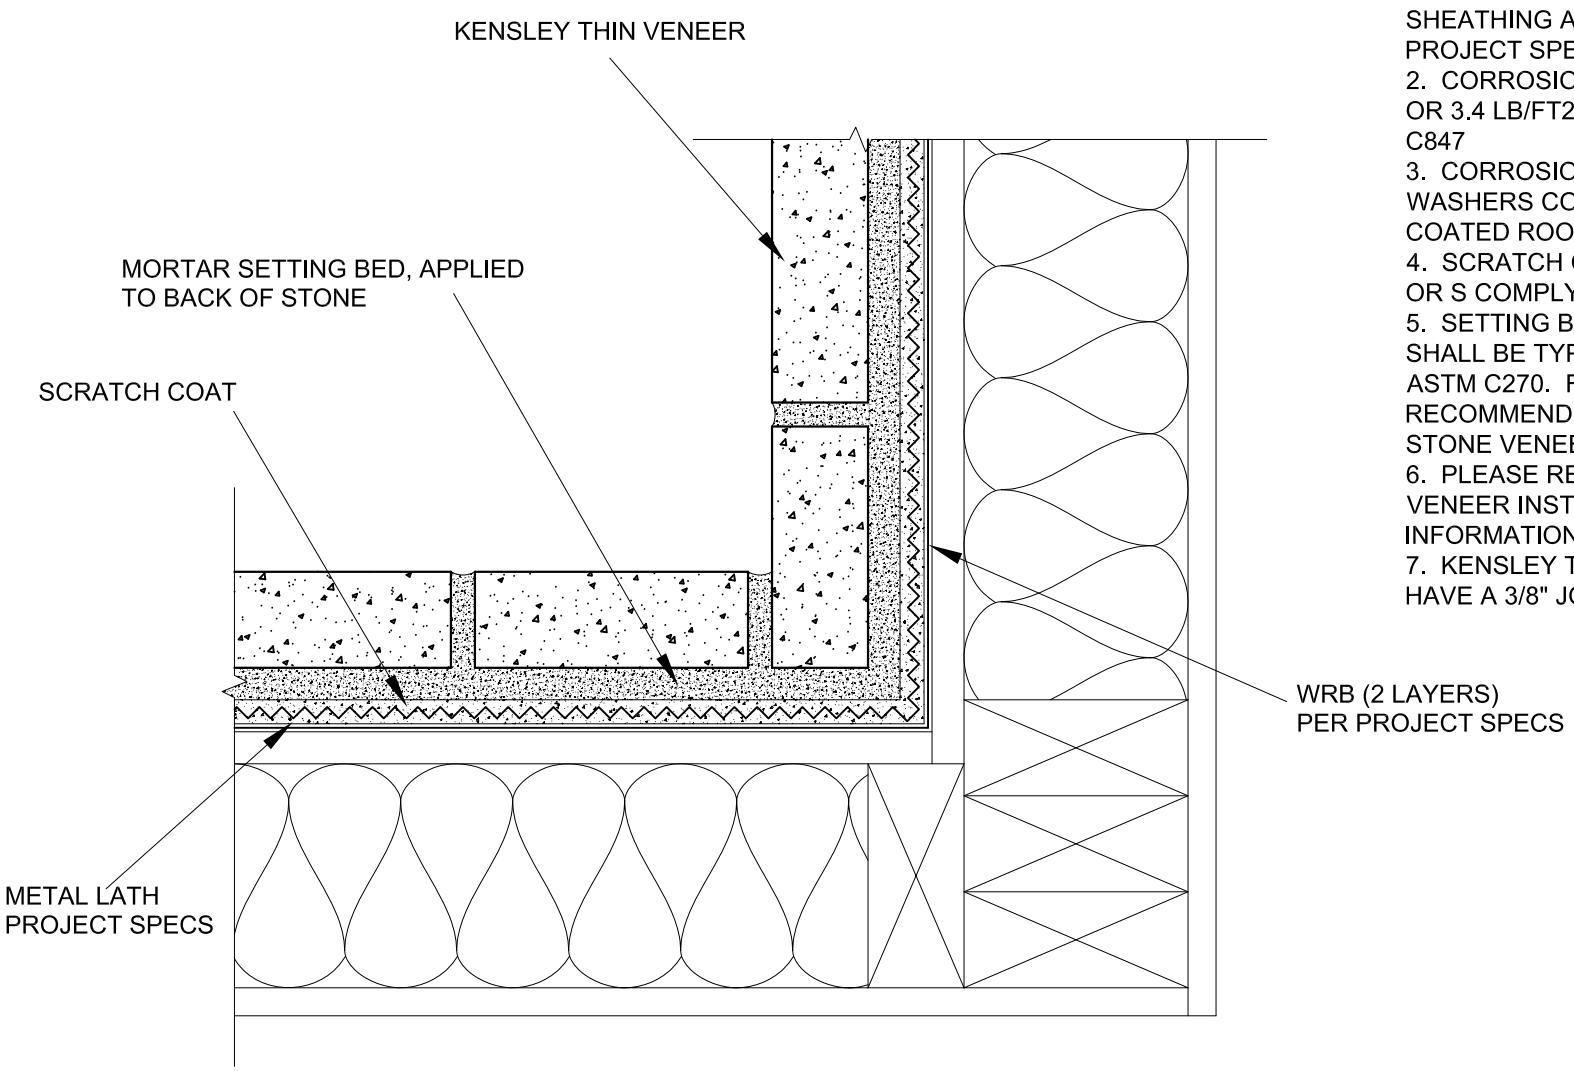


**NOTES**

1. WEATHER RESISTIVE BARRIER, SHEATHING AND WALL SUBSTRATE PER PROJECT SPECS & LOCAL BUILDING CODE
2. CORROSION RESISTANT METAL LATH (2.5 OR 3.4 LB/FT2) SHALL COMPLY WITH ASTM C847
3. CORROSION RESISTANT SCREWS & WASHERS COMPLYING WITH ASTM C1063 OR COATED ROOFING NAILS
4. SCRATCH COAT MORTAR SHALL BE TYPE N OR S COMPLYING WITH ASTM C270
5. SETTING BED AND POINTING MORTARS SHALL BE TYPE N OR S COMPLYING WITH ASTM C270. FOR FREEZE THAW REGIONS WE RECOMMEND AMERIMIX POLYMER MODIFIED STONE VENEER MORTAR
6. PLEASE REFER TO ARTISAN LIGHTWEIGHT VENEER INSTALL GUIDE FOR FURTHER INFORMATION
7. KENSLEY THIN VENEER IS DESIGNED TO HAVE A 3/8" JOINT PATTERN

OldcastleAPG

PROPRIETARY AND CONFIDENTIAL
THE INFORMATION CONTAINED IN THIS DRAWING IS THE SOLE PROPERTY OF OLDCASTLE APG. ANY REPRODUCTION IN PART OR AS A WHOLE WITHOUT THE WRITTEN PERMISSION OF OLDCATLE APG IS PROHIBITED

ECHELON® MASONRY

| | |
|---|---|
| DRAWING TITLE: | CORNER DETAIL |
| DESCRIPTION | INSIDE CORNER |
| PRODUCT: | ARTISAN - KENSLEY THIN VENEER |
| STRUCTURE SUBSTRATE: | VARIES PER PROJECT SPECS |
| SCALE: | NOT TO SCALE |
| DRAWING NUMBER: | ARK - 6B |

| REV | DATE | REVISION DESCRIPTION | BY | CHK |
|---|---|---|---|---|
| 0 | 9/30/2015 | ORIGINAL ISSUE | JS | – |