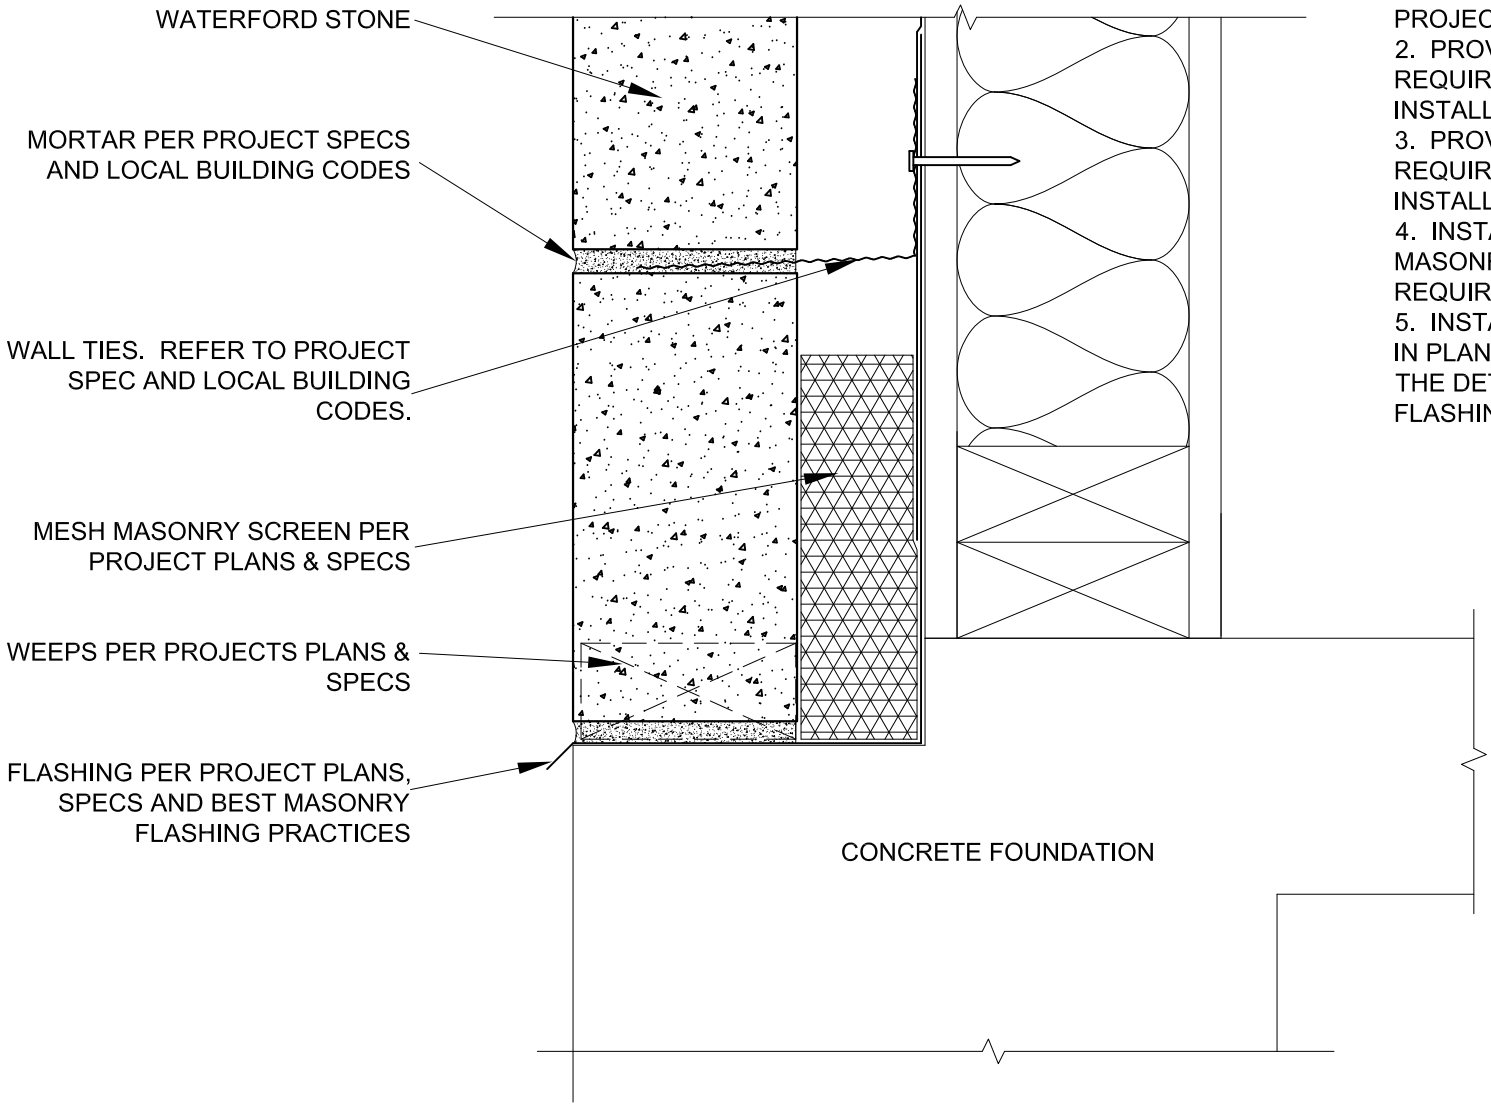


NOTES

1. WEATHER RESISTIVE BARRIER, SHEATHING AND WALL SUBSTRATE PER PROJECT SPECS & LOCAL BUILDING CODE
2. PROVIDE ANCHORS TO SUIT DESIGN REQUIREMENTS FOR MATERIAL AND INSTALLATION REQUIREMENTS.
3. PROVIDE MORTAR TO SUIT DESIGN REQUIREMENTS FOR MATERIAL AND INSTALLATION REQUIREMENTS.
4. INSTALL WEEP HOLES IN VENEER MASONRY AT 24" O.C. MAXIMUM AT ALL REQUIRED LOCATIONS.
5. INSTALL FLASHING AT LOCATIONS SHOWN IN PLANS AND IN STRICT ACCORDANCE WITH THE DETAILS AND THE BEST MASONRY FLASHING PRACTICES

OldcastleAPG

PROPRIETARY AND CONFIDENTIAL
THE INFORMATION CONTAINED IN THIS DRAWING IS THE SOLE PROPERTY OF OLDCASTLE APG. ANY REPRODUCTION IN PART OR AS A WHOLE WITHOUT THE WRITTEN PERMISSION OF OLDCATLE APG IS PROHIBITED

ECHELON® MASONRY

DRAWING TITLE: FOUNDATION DETAIL

DESCRIPTION: BRICK LEDGE - ABOVE GRADE


PRODUCT: ARTISAN - WATERFORD STONE

STRUCTURE SUBSTRATE: VARIES PER PROJECT SPECS

REV	DATE	REVISION DESCRIPTION	BY	CHK
0	9/29/2015	ORIGINAL ISSUE	JS	–

SCALE: NOT TO SCALE

DRAWING NUMBER: ARW - 1A

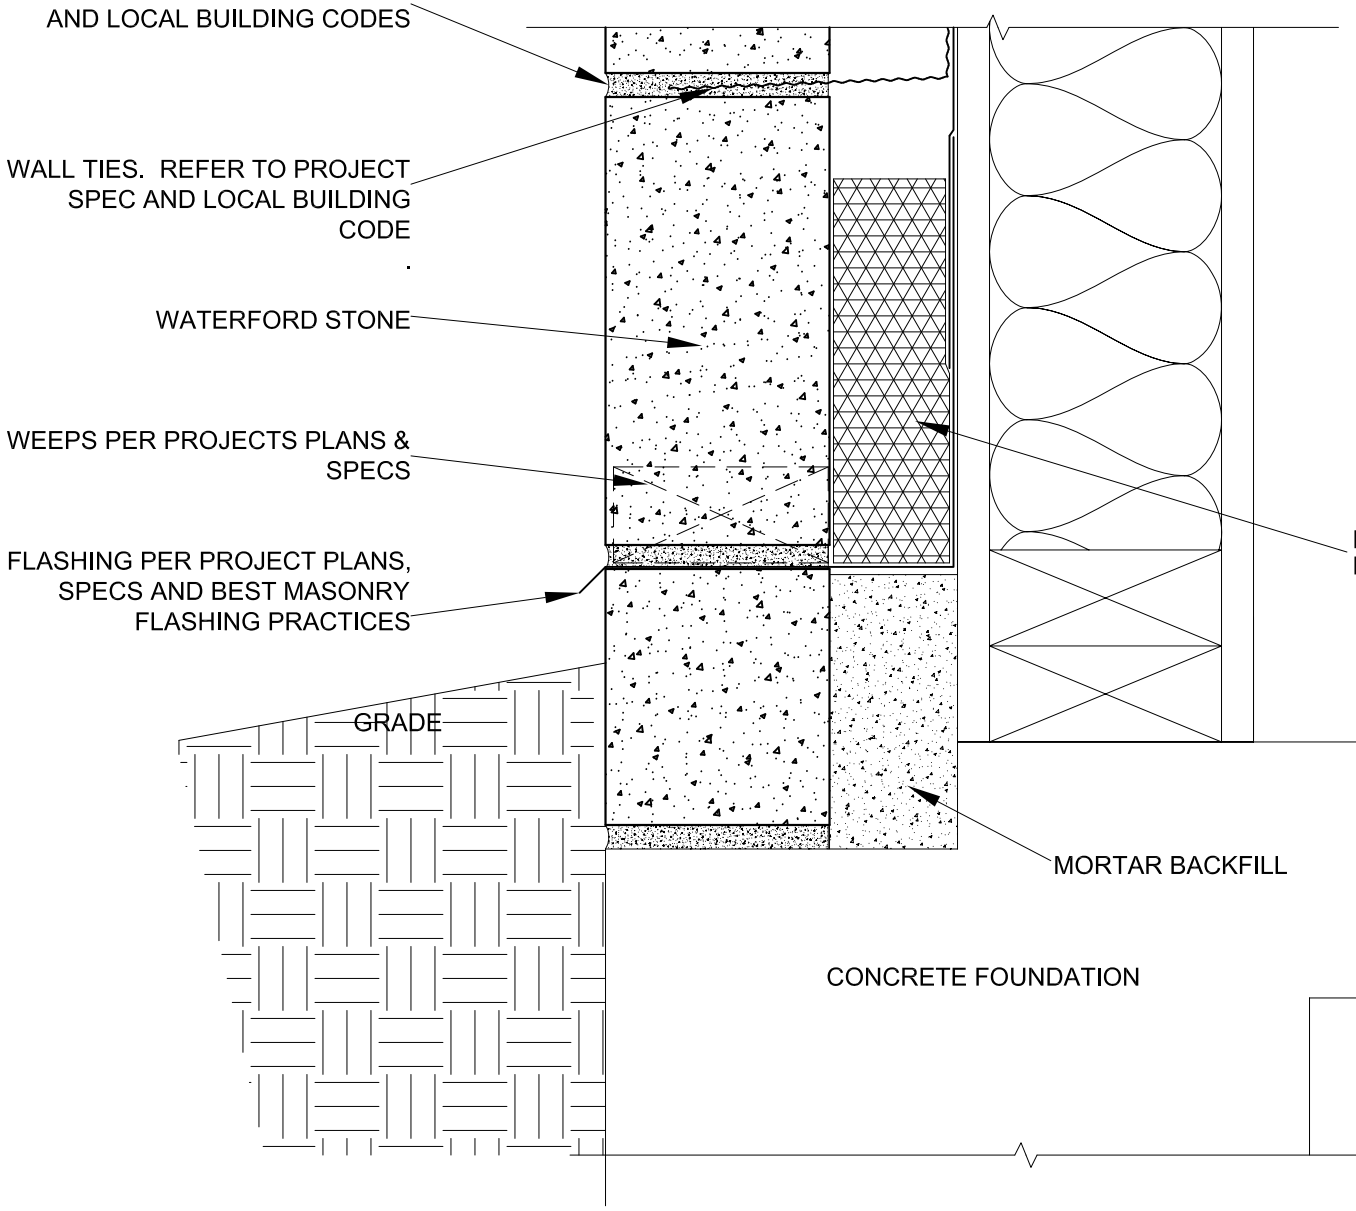

NOTES

1. WEATHER RESISTIVE BARRIER, SHEATHING AND WALL SUBSTRATE PER PROJECT SPECS & LOCAL BUILDING CODE
2. PROVIDE ANCHORS TO SUIT DESIGN REQUIREMENTS FOR MATERIAL AND INSTALLATION REQUIREMENTS.
3. PROVIDE MORTAR TO SUIT DESIGN REQUIREMENTS FOR MATERIAL AND INSTALLATION REQUIREMENTS.
4. INSTALL WEEP HOLES IN VENEER MASONRY AT 24" O.C. MAXIMUM AT ALL REQUIRED LOCATIONS.
5. INSTALL FLASHING AT LOCATIONS SHOWN IN PLANS AND IN STRICT ACCORDANCE WITH THE DETAILS AND THE BEST MASONRY FLASHING PRACTICES

OldcastleAPG

PROPRIETARY AND CONFIDENTIAL
THE INFORMATION CONTAINED IN THIS DRAWING IS THE SOLE PROPERTY OF OLDCASTLE APG. ANY REPRODUCTION IN PART OR AS A WHOLE WITHOUT THE WRITTEN PERMISSION OF OLDCATLE APG IS PROHIBITED

ECHELON® MASONRY

DRAWING TITLE: FOUNDATION DETAIL

DESCRIPTION: BRICK LEDGE - BELOW GRADE


PRODUCT: ARTISAN - WATERFORD STONE

STRUCTURE SUBSTRATE: VARIES PER PROJECT SPECS

REV	DATE	REVISION DESCRIPTION	BY	CHK
0	9/29/2015	ORIGINAL ISSUE	JS	–

SCALE: NOT TO SCALE

DRAWING NUMBER: ARW - 1B

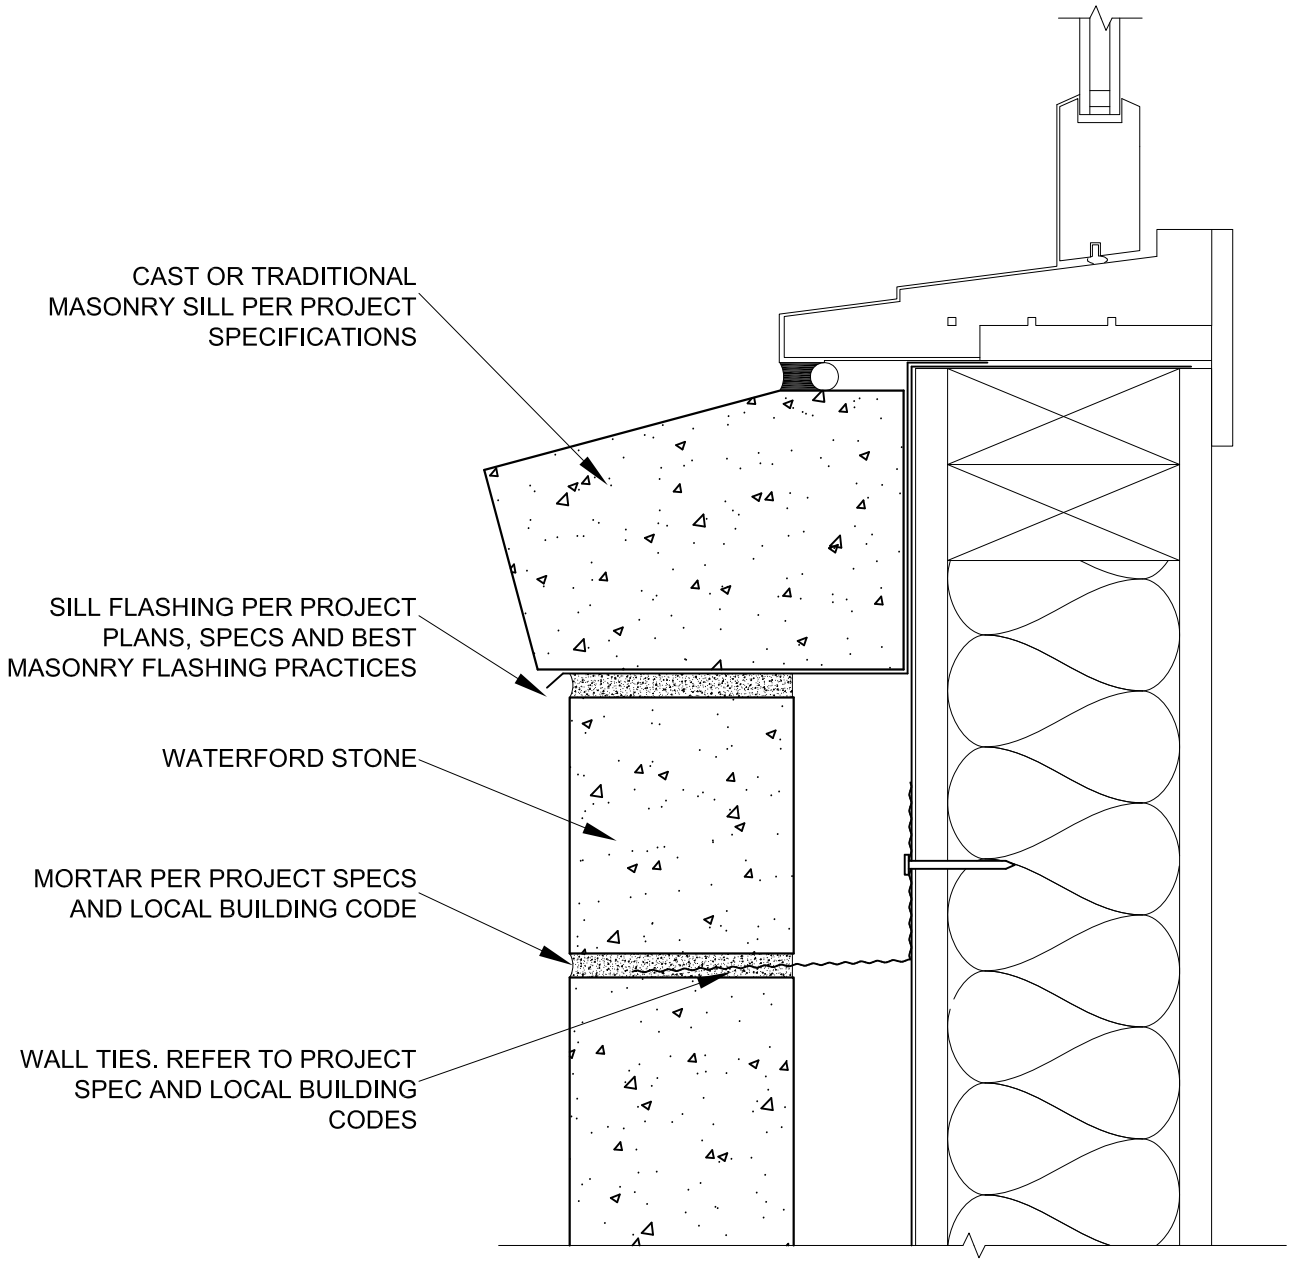

NOTES

1. WEATHER RESISTIVE BARRIER, SHEATHING AND WALL SUBSTRATE PER PROJECT SPECS & LOCAL BUILDING CODE
2. PROVIDE ANCHORS TO SUIT DESIGN REQUIREMENTS FOR MATERIAL AND INSTALLATION REQUIREMENTS.
3. PROVIDE MORTAR TO SUIT DESIGN REQUIREMENTS FOR MATERIAL AND INSTALLATION REQUIREMENTS.
4. INSTALL WEEP HOLES IN VENEER MASONRY AT 24" O.C. MAXIMUM AT ALL REQUIRED LOCATIONS.
5. INSTALL FLASHING AT LOCATIONS SHOWN IN PLANS AND IN STRICT ACCORDANCE WITH THE DETAILS AND THE BEST MASONRY FLASHING PRACTICES

OldcastleAPG

PROPRIETARY AND CONFIDENTIAL
THE INFORMATION CONTAINED IN THIS DRAWING IS THE SOLE PROPERTY OF OLDCASTLE APG. ANY REPRODUCTION IN PART OR AS A WHOLE WITHOUT THE WRITTEN PERMISSION OF OLDCATLE APG IS PROHIBITED

ECHELON® MASONRY

DRAWING TITLE: WINDOW SILL DETAIL

DESCRIPTION: CAST / TRADITIONAL SILL


PRODUCT: ARTISAN - WATERFORD STONE

STRUCTURE SUBSTRATE: VARIES PER PROJECT SPECS

REV	DATE	REVISION DESCRIPTION	BY	CHK
0	9/29/2015	ORIGINAL ISSUE	JS	–

SCALE: NOT TO SCALE

DRAWING NUMBER: ARW - 2A

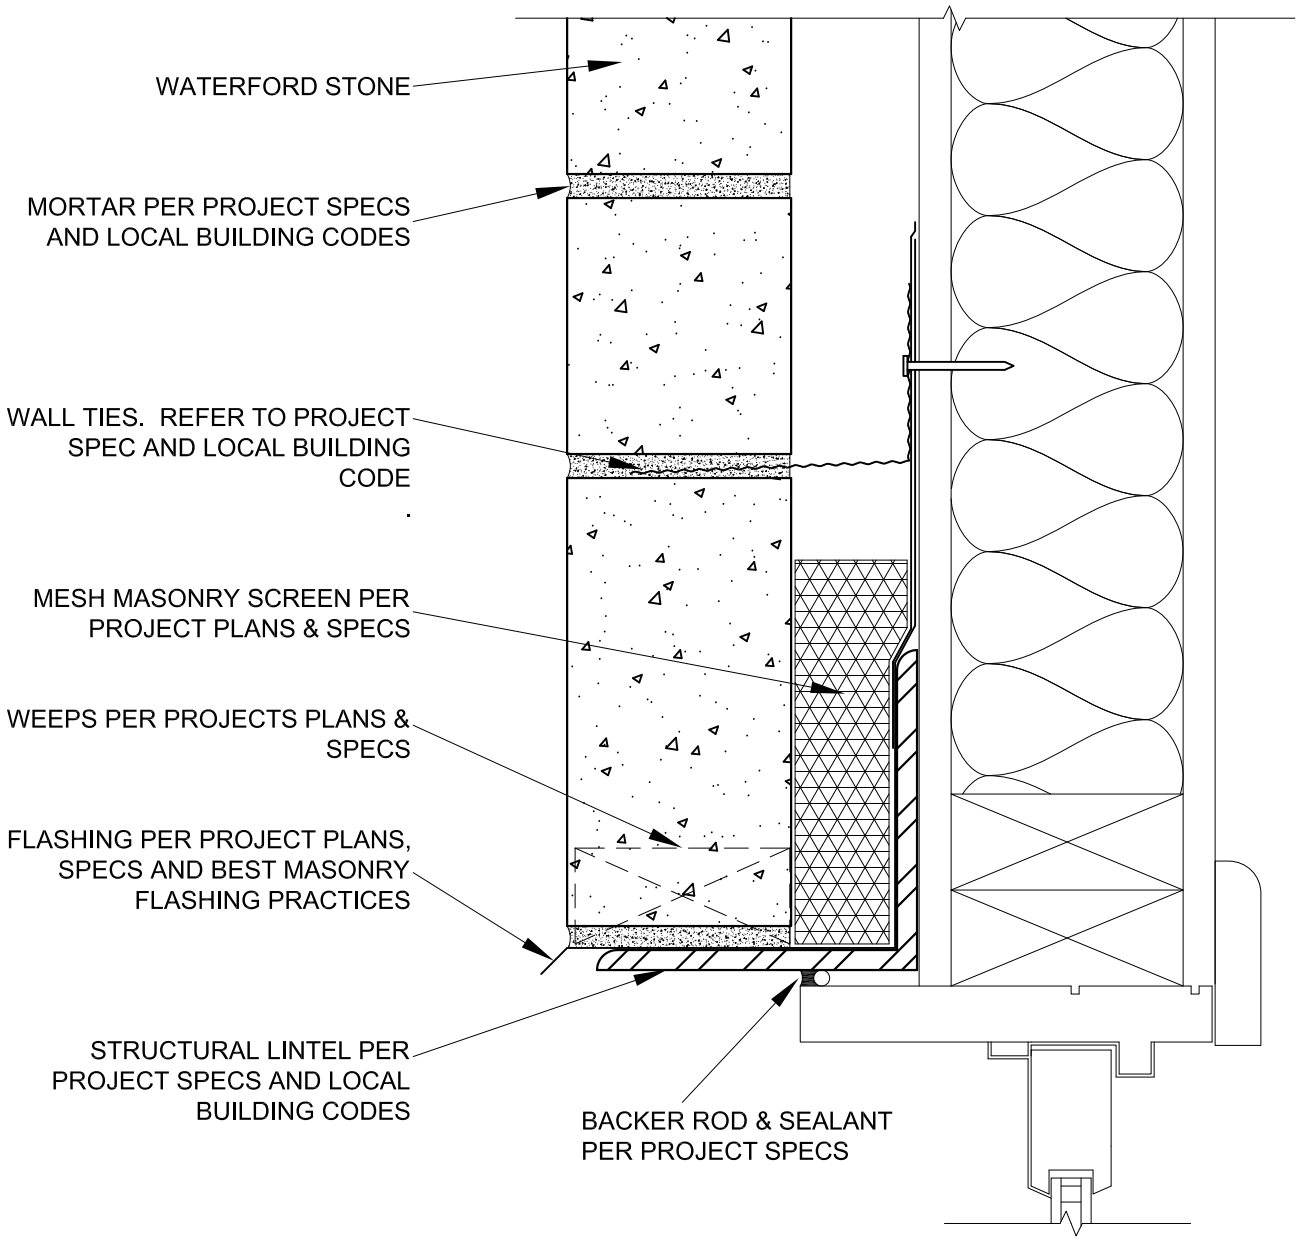

NOTES

1. WEATHER RESISTIVE BARRIER, SHEATHING AND WALL SUBSTRATE PER PROJECT SPECS & LOCAL BUILDING CODE
2. PROVIDE ANCHORS TO SUIT DESIGN REQUIREMENTS FOR MATERIAL AND INSTALLATION REQUIREMENTS.
3. PROVIDE MORTAR TO SUIT DESIGN REQUIREMENTS FOR MATERIAL AND INSTALLATION REQUIREMENTS.
4. INSTALL WEEP HOLES IN VENEER MASONRY AT 24" O.C. MAXIMUM AT ALL REQUIRED LOCATIONS.
5. INSTALL FLASHING AT LOCATIONS SHOWN IN PLANS AND IN STRICT ACCORDANCE WITH THE DETAILS AND THE BEST MASONRY FLASHING PRACTICES

OldcastleAPG

PROPRIETARY AND CONFIDENTIAL
THE INFORMATION CONTAINED IN THIS DRAWING IS THE SOLE PROPERTY OF OLDCASTLE APG. ANY REPRODUCTION IN PART OR AS A WHOLE WITHOUT THE WRITTEN PERMISSION OF OLDCATLE APG IS PROHIBITED

ECHELON® MASONRY

DRAWING TITLE: WINDOW / DOOR HEAD DETAIL

DESCRIPTION: ---

PRODUCT: ARTISAN - WATERFORD STONE

STRUCTURE SUBSTRATE: VARIES PER PROJECT SPECS


REV	DATE	REVISION DESCRIPTION	BY	CHK
0	9/29/2015	ORIGINAL ISSUE	JS	–

SCALE: NOT TO SCALE

DRAWING NUMBER: ARW - 3A

NOTES

1. WEATHER RESISTIVE BARRIER, SHEATHING AND WALL SUBSTRATE PER PROJECT SPECS & LOCAL BUILDING CODE
2. PROVIDE ANCHORS TO SUIT DESIGN REQUIREMENTS FOR MATERIAL AND INSTALLATION REQUIREMENTS.
3. PROVIDE MORTAR TO SUIT DESIGN REQUIREMENTS FOR MATERIAL AND INSTALLATION REQUIREMENTS.
4. INSTALL WEEP HOLES IN VENEER MASONRY AT 24" O.C. MAXIMUM AT ALL REQUIRED LOCATIONS.
5. INSTALL FLASHING AT LOCATIONS SHOWN IN PLANS AND IN STRICT ACCORDANCE WITH THE DETAILS AND THE BEST MASONRY FLASHING PRACTICES

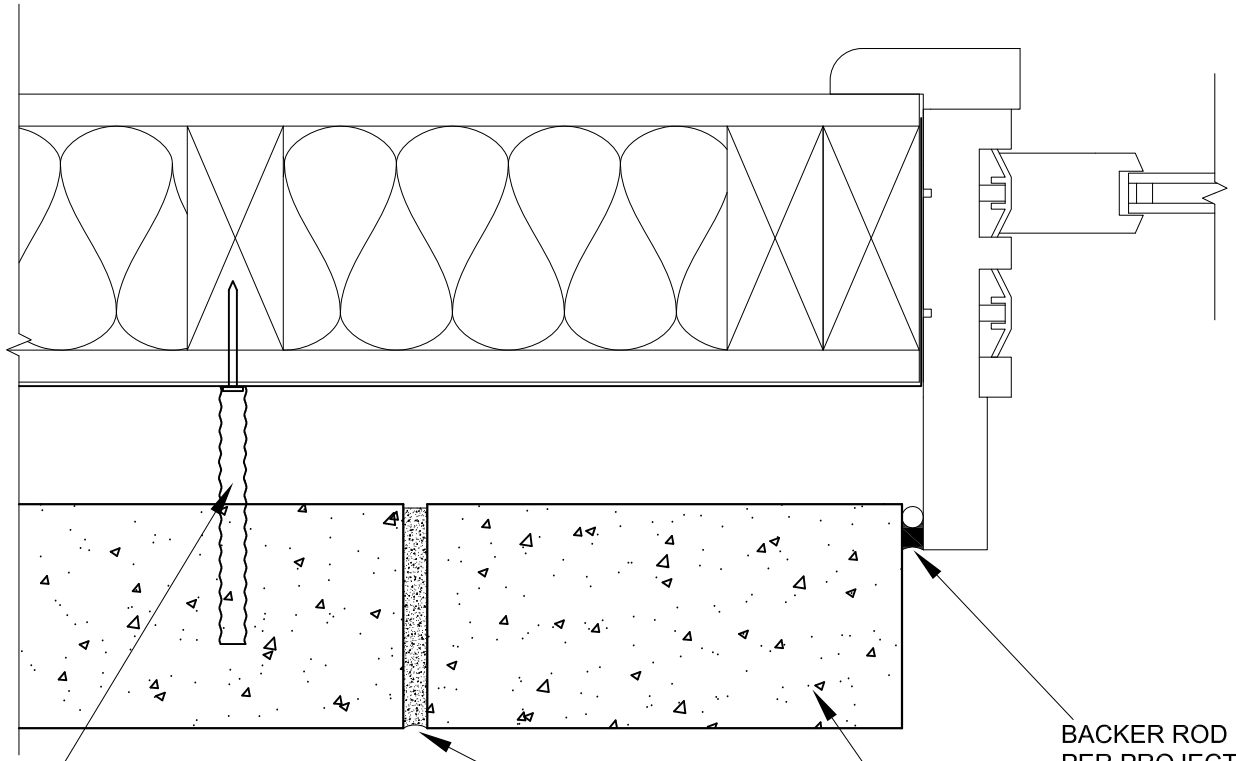

BACKER ROD & SEALANT
PER PROJECT SPECS AND
WINDOW / DOOR MANUFACTURER

WALL TIES. REFER TO PROJECT SPEC AND LOCAL BLDING CODES

MORTAR PER PROJECT SPECS

WATERFORD STONE

OldcastleAPG

PROPRIETARY AND CONFIDENTIAL
THE INFORMATION CONTAINED IN THIS DRAWING IS THE SOLE PROPERTY OF OLDCASTLE APG. ANY REPRODUCTION IN PART OR AS A WHOLE WITHOUT THE WRITTEN PERMISSION OF OLDCATLE APG IS PROHIBITED

ECHELON® MASONRY

DRAWING TITLE:	WINDOW / DOOR JAMB DETAIL
DESCRIPTION	WATERFORD STONE TERMINATION
PRODUCT:	ARTISAN - WATERFORD STONE
STRUCTURE SUBSTRATE:	VARIES PER PROJECT SPECS


REV	DATE	REVISION DESCRIPTION	BY	CHK
0	9/29/2015	ORIGINAL ISSUE	JS	–

SCALE: NOT TO SCALE

DRAWING NUMBER: ARW - 4A

NOTES

1. WEATHER RESISTIVE BARRIER, SHEATHING AND WALL SUBSTRATE PER PROJECT SPECS & LOCAL BUILDING CODE
2. PROVIDE ANCHORS TO SUIT DESIGN REQUIREMENTS FOR MATERIAL AND INSTALLATION REQUIREMENTS.
3. PROVIDE MORTAR TO SUIT DESIGN REQUIREMENTS FOR MATERIAL AND INSTALLATION REQUIREMENTS.
4. INSTALL WEEP HOLES IN VENEER MASONRY AT 24" O.C. MAXIMUM AT ALL REQUIRED LOCATIONS.
5. INSTALL FLASHING AT LOCATIONS SHOWN IN PLANS AND IN STRICT ACCORDANCE WITH THE DETAILS AND THE BEST MASONRY FLASHING PRACTICES

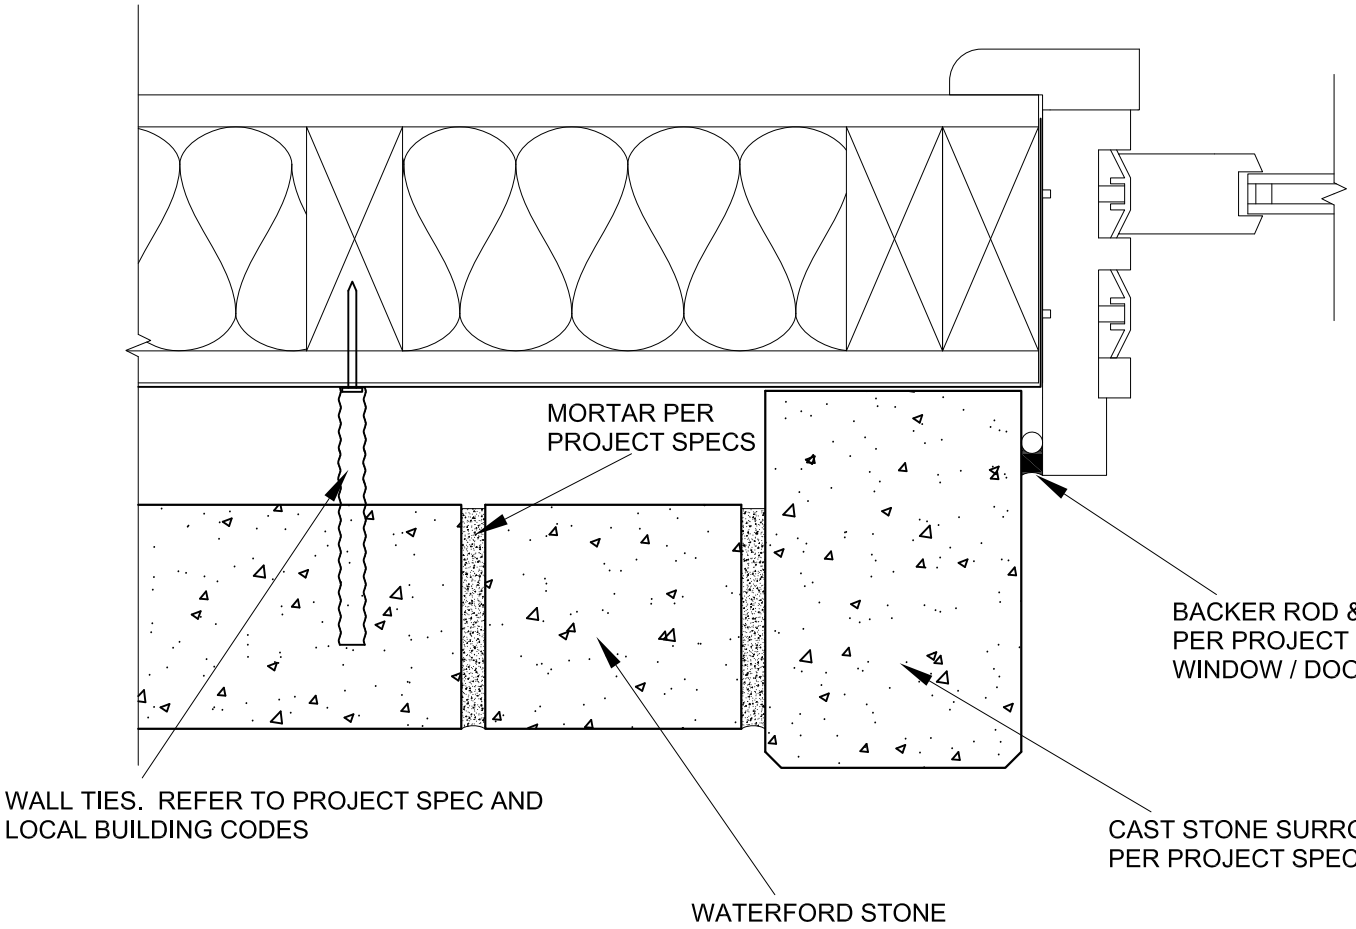

OldcastleAPG

PROPRIETARY AND CONFIDENTIAL
THE INFORMATION CONTAINED IN THIS DRAWING IS THE SOLE PROPERTY OF OLDCASTLE APG. ANY REPRODUCTION IN PART OR AS A WHOLE WITHOUT THE WRITTEN PERMISSION OF OLDCATLE APG IS PROHIBITED


ECHELON® MASONRY

DRAWING TITLE:	WINDOW / DOOR JAMB DETAIL
DESCRIPTION:	CAST SURROUND TERMINATION
PRODUCT:	ARTISAN - WATERFORD STONE
STRUCTURE SUBSTRATE:	VARIES PER PROJECT SPECS
SCALE:	NOT TO SCALE
DRAWING NUMBER:	ARW - 4B

REV	DATE	REVISION DESCRIPTION	BY	CHK
0	9/29/2015	ORIGINAL ISSUE	JS	–

NOTES

1. WEATHER RESISTIVE BARRIER, SHEATHING AND WALL SUBSTRATE PER PROJECT SPECS & LOCAL BUILDING CODE
2. PROVIDE ANCHORS TO SUIT DESIGN REQUIREMENTS FOR MATERIAL AND INSTALLATION REQUIREMENTS.
3. PROVIDE MORTAR TO SUIT DESIGN REQUIREMENTS FOR MATERIAL AND INSTALLATION REQUIREMENTS.
4. INSTALL WEEP HOLES IN VENEER MASONRY AT 24" O.C. MAXIMUM AT ALL REQUIRED LOCATIONS.
5. INSTALL FLASHING AT LOCATIONS SHOWN IN PLANS AND IN STRICT ACCORDANCE WITH THE DETAILS AND THE BEST MASONRY FLASHING PRACTICES

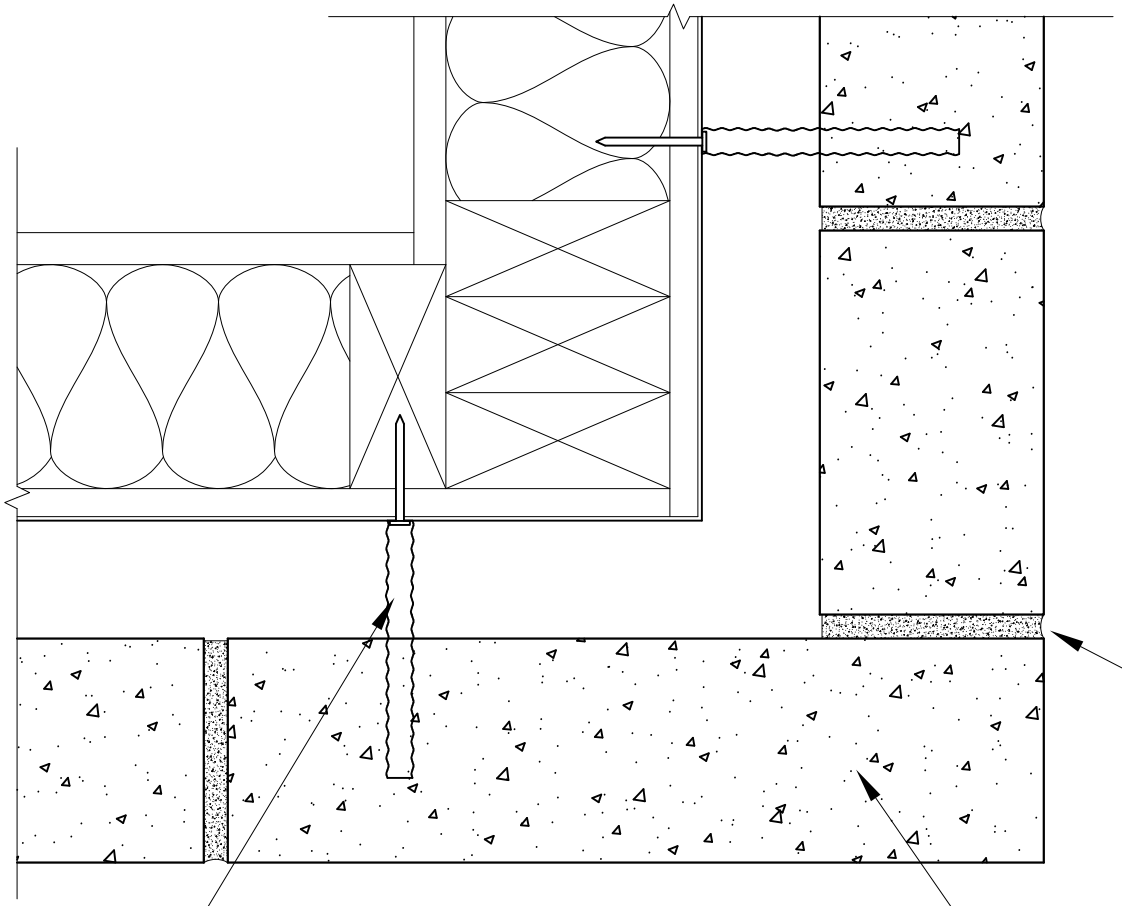

MORTAR PER PROJECT SPECS

WALL TIES. REFER TO PROJECT SPEC AND LOCAL BUILDING CODES

WATERFORD STONE

OldcastleAPG

PROPRIETARY AND CONFIDENTIAL
THE INFORMATION CONTAINED IN THIS DRAWING IS THE SOLE PROPERTY OF OLDCASTLE APG. ANY REPRODUCTION IN PART OR AS A WHOLE WITHOUT THE WRITTEN PERMISSION OF OLDCATLE APG IS PROHIBITED

ECHELON® MASONRY

DRAWING TITLE: CORNER DETAIL

DESCRIPTION: CAST SURROUND W/ EXTENDED WINDOW JAMB

PRODUCT: ARTISAN - WATERFORD STONE


STRUCTURE SUBSTRATE: VARIES PER PROJECT SPECS

REV	DATE	REVISION DESCRIPTION	BY	CHK
0	9/29/2015	ORIGINAL ISSUE	JS	–

SCALE: NOT TO SCALE

DRAWING NUMBER: ARW - 5A

WALL TIES. REFER TO PROJECT SPECS AND LOCAL BUILDING CODES

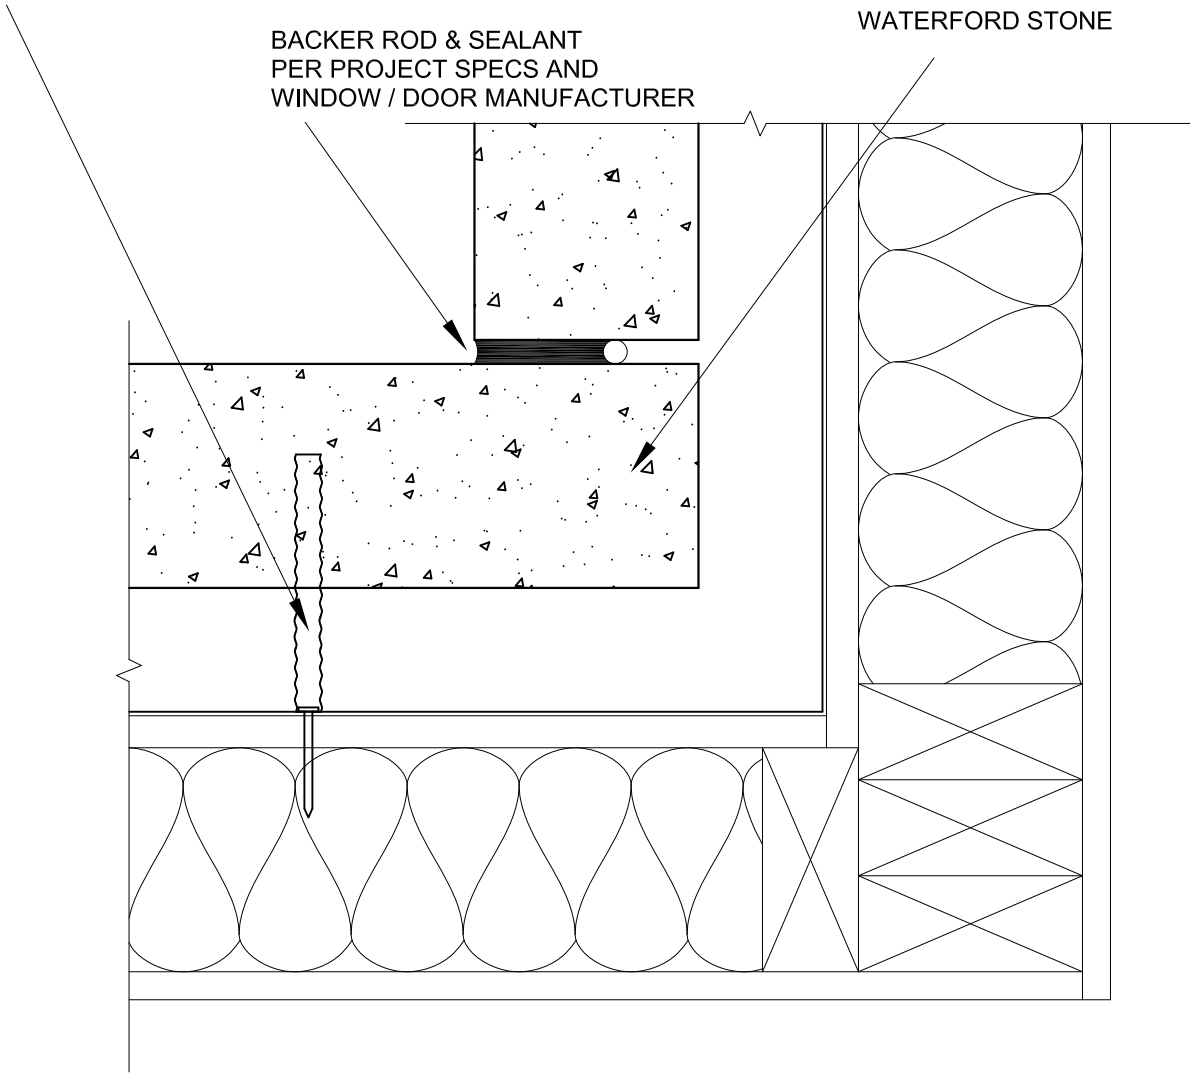

NOTES

1. WEATHER RESISTIVE BARRIER, SHEATHING AND WALL SUBSTRATE PER PROJECT SPECS & LOCAL BUILDING CODE
2. PROVIDE ANCHORS TO SUIT DESIGN REQUIREMENTS FOR MATERIAL AND INSTALLATION REQUIREMENTS.
3. PROVIDE MORTAR TO SUIT DESIGN REQUIREMENTS FOR MATERIAL AND INSTALLATION REQUIREMENTS.
4. INSTALL WEEP HOLES IN VENEER MASONRY AT 24" O.C. MAXIMUM AT ALL REQUIRED LOCATIONS.
5. INSTALL FLASHING AT LOCATIONS SHOWN IN PLANS AND IN STRICT ACCORDANCE WITH THE DETAILS AND THE BEST MASONRY FLASHING PRACTICES

OldcastleAPG

PROPRIETARY AND CONFIDENTIAL
THE INFORMATION CONTAINED IN THIS DRAWING IS THE SOLE PROPERTY OF OLDCASTLE APG. ANY REPRODUCTION IN PART OR AS A WHOLE WITHOUT THE WRITTEN PERMISSION OF OLDCATLE APG IS PROHIBITED

ECHELON® MASONRY

DRAWING TITLE: CORNER DETAIL

DESCRIPTION: INSIDE CORNER

PRODUCT: ARTISAN - WATERFORD STONE

STRUCTURE SUBSTRATE: VARIES PER PROJECT SPECS

REV	DATE	REVISION DESCRIPTION	BY	CHK
0	9/29/2015	ORIGINAL ISSUE	JS	–

SCALE: NOT TO SCALE

DRAWING NUMBER: ARW - 5B